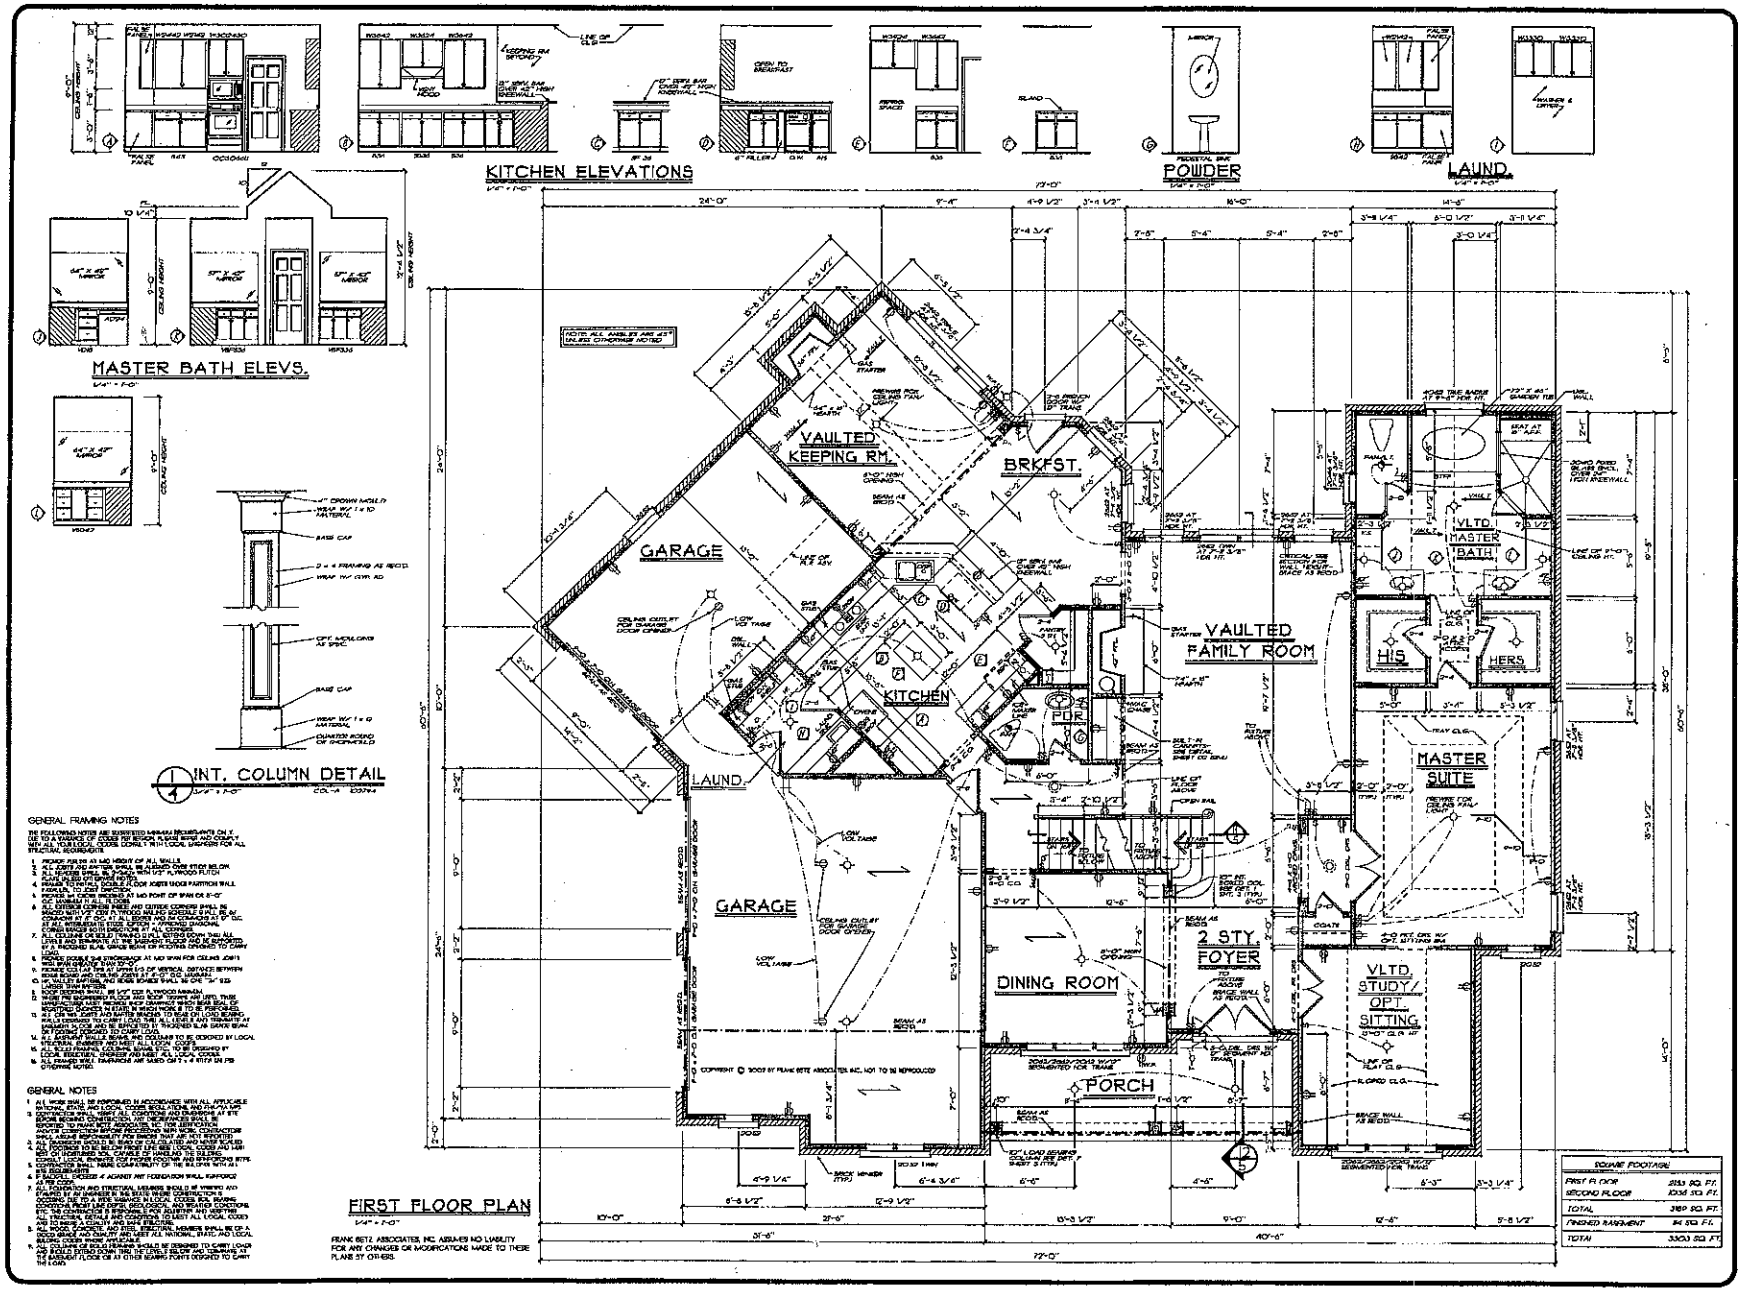


REVISIONS | DATE | BY
SLAB 2ND FLR | 7-10-03 | CJG
SLAB 1ST FLR | 1-8-03 | JS

Copyright Frank Betz Associates, Inc. All Rights Reserved. The Distribution, Representation, Copying, Sale, Rental, Licensing, or any other Distribution or Use of these drawings, any portion thereof, or the ideas and/or designs contained therein without express permission in writing by FBA, Inc.

HOMEPLANS
DESIGNED FOR TODAY'S MARKET

FIRST FLR. PLAN/K. & B. ELEV.

THE MUIRFIELD


FBA
FRANK BETZ ASSOCIATES, INC.
2401 LAKE PARK DRIVE, SUITE 250
SMYRNA, GEORGIA 30080
770/435-1088
www.frankbetz.com

BY: JAG CJG KDW


DATE: 10-10-02

SHEET: 3


DR: 5

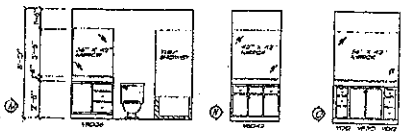

BATH ELEVS.

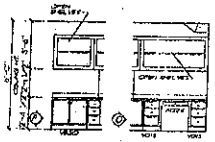

DESK ELEVATION

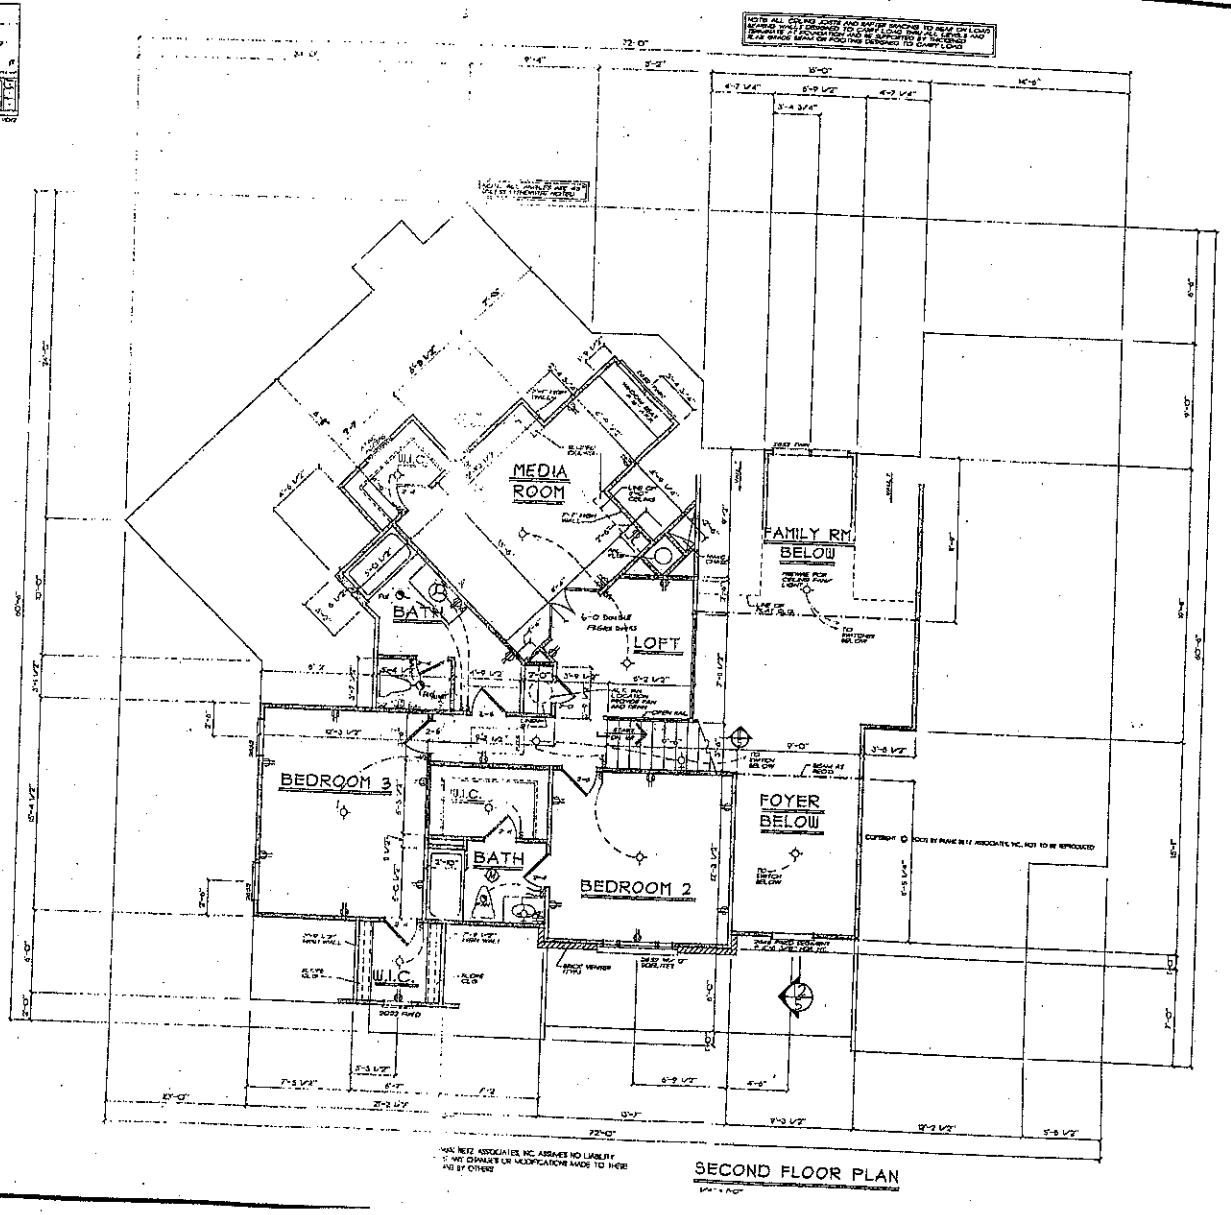

SECOND FLOOR PLAN

HOME PLANS

SECOND FLR. PLAN/CAB. ELEVS.

THE MUIRFIELD

FBA
FRANK BETZ ASSOCIATES, INC.
2403 LAKE PARK DRIVE, SUITE 150
SMYRNA, GEORGIA 30080
770/431-0662
www.fbaatlanta.com

DATE: 10-20-03

SHEET 4