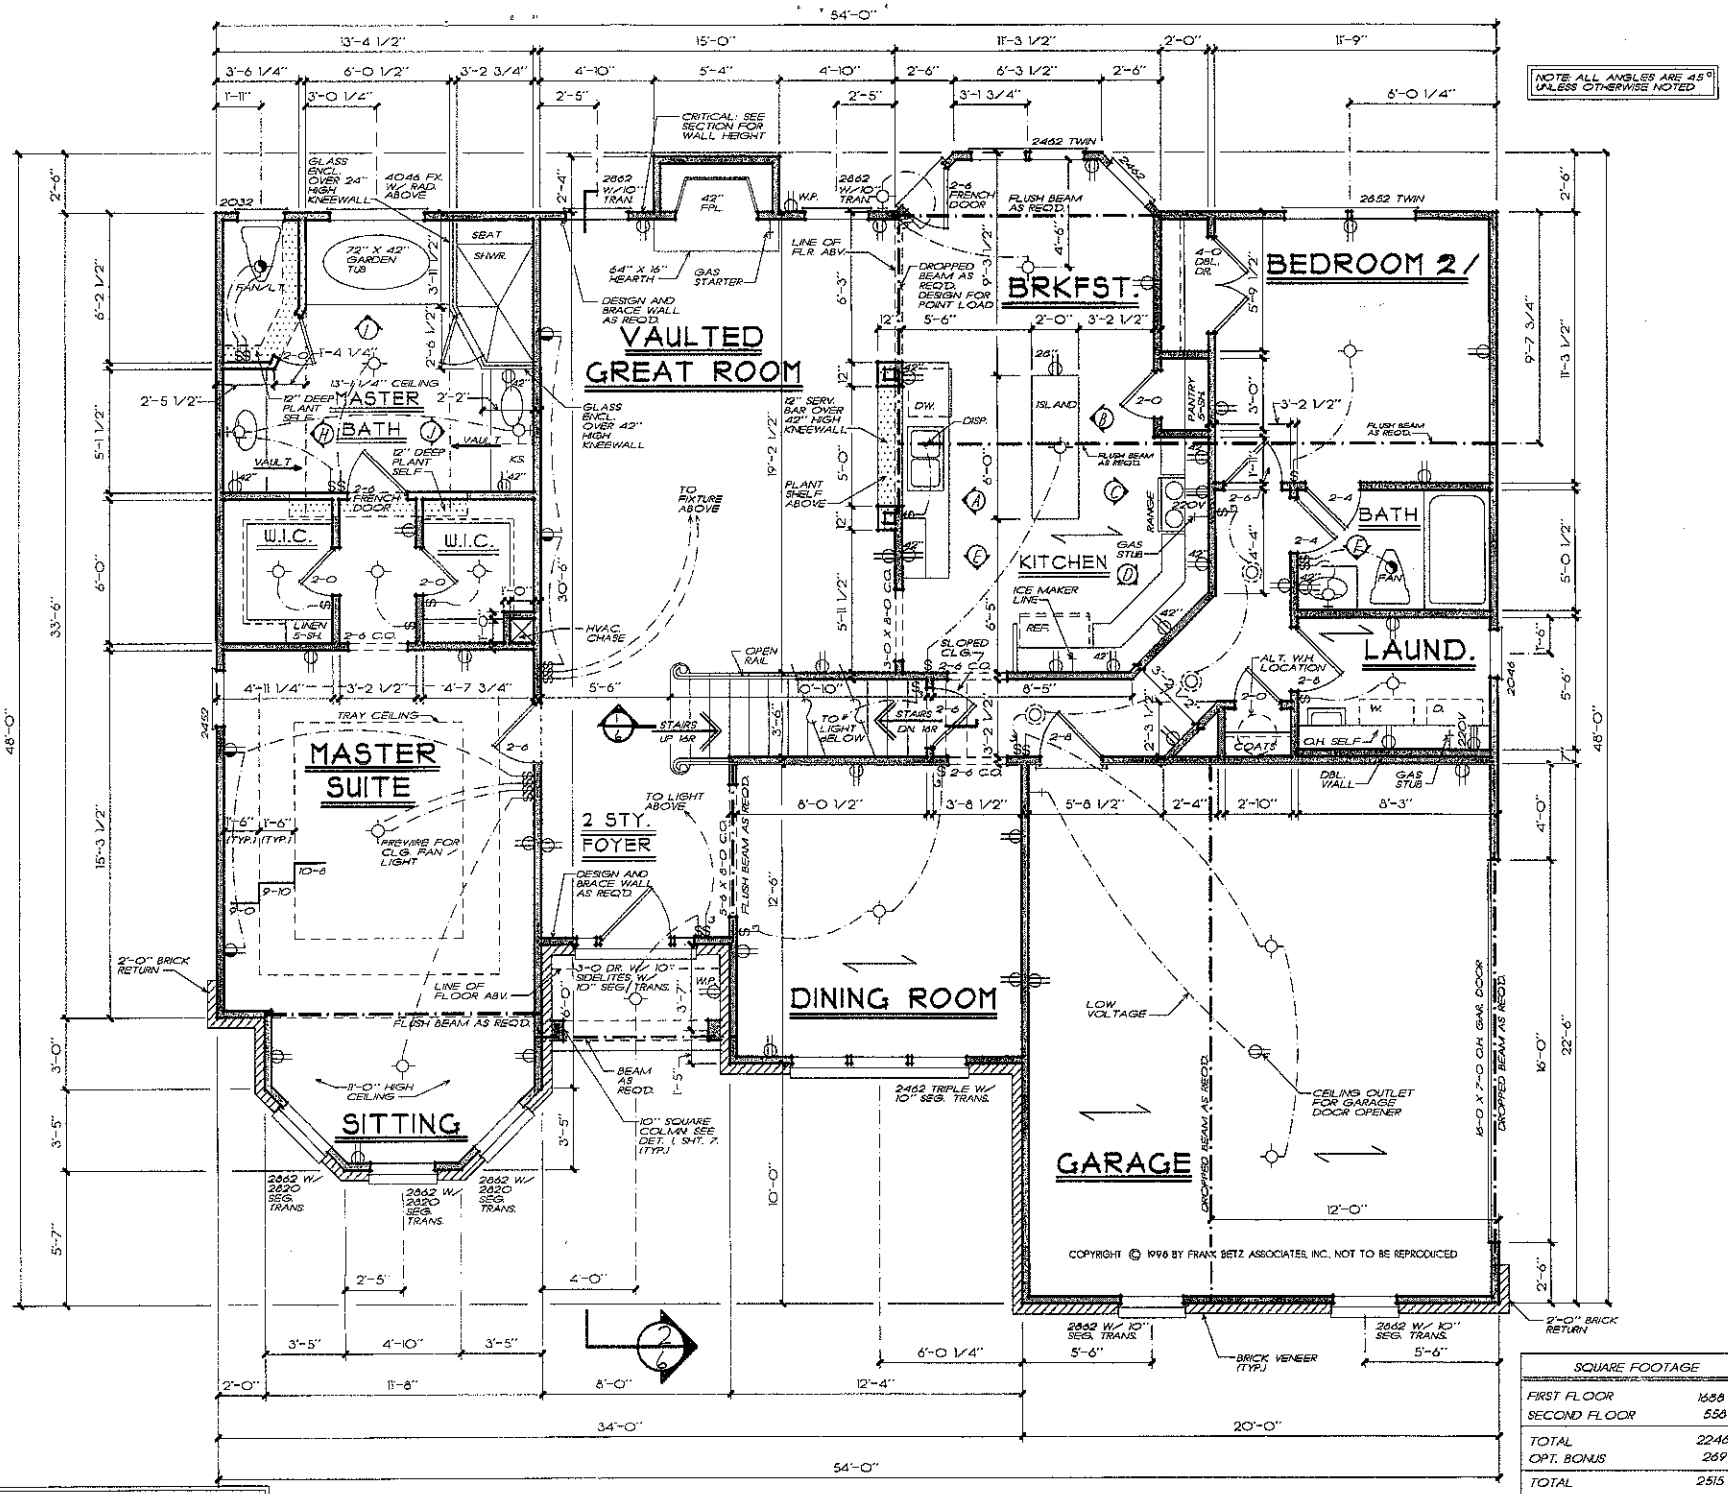


SQUARE FOOTAGE	
FIRST FLOOR	1658 SQ. FT.
SECOND FLOOR	558 SQ. FT.
TOTAL	2246 SQ. FT.
OPT. BONUS	269 SQ. FT.
TOTAL	2515 SQ. FT.

NOTE: FOR GENERAL NOTES & GENERAL FRAMING NOTES, REFER TO SHEET 6.

FRANK BETZ ASSOCIATES, INC. ASSUMES NO LIABILITY FOR ANY CHANGES OR MODIFICATIONS MADE TO THESE PLANS BY OTHERS.


FIRST FLOOR PLAN

1/4" = 1'-0"

TIME:7:37 AM DATE:10-1-2001 PATH:NAME:\BOOK\SULLIVAN\2916\04DC5

NOTE: ALL CEILING JOISTS AND RAFTER BRACING TO BEAR ON LOAD BEARING WALLS DESIGNED TO CARRY LOAD THRU ALL LEVELS AND TERMINATE AT FOUNDATION AND BE SUPPORTED BY THICKENED SLAB GRADE BEAM OR FOOTING DESIGNED TO CARRY LOAD.

NOTE: ALL ANGLES ARE 45° UNLESS OTHERWISE NOTED

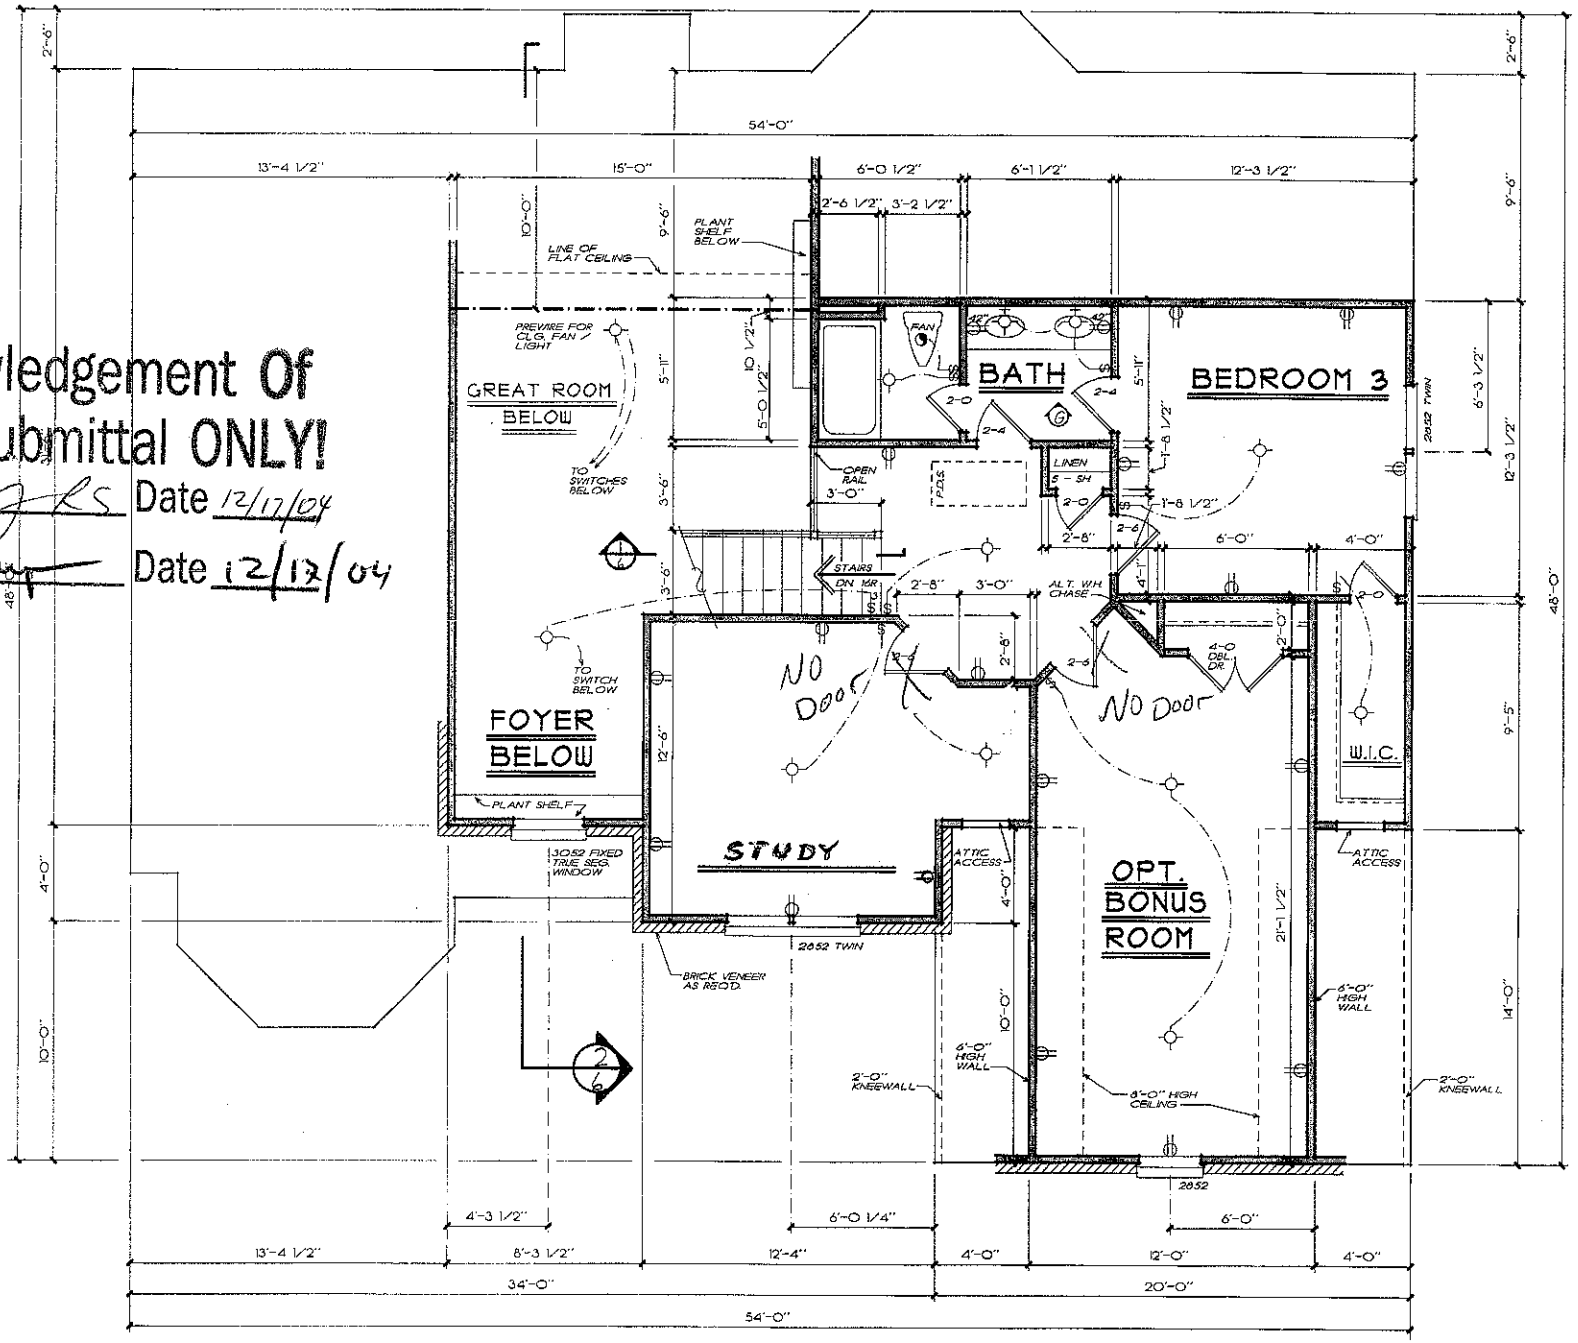

Acknowledgement Of Plans Submittal ONLY!

RS Date 12/17/04

Date 12/17/04

FRANK BETZ ASSOCIATES, INC. ASSUMES NO LIABILITY FOR ANY CHANGES OR MODIFICATIONS MADE TO THESE PLANS BY OTHERS.

SECOND FLOOR PLAN

1/4" = 1'-0"

IF THIS DRAWING IS NOT ORIGINAL IT IS AN ILLEGAL COPY

TIME:5:22 PM DATE:8-20-98 FILE:\BOOKS\SULLIVAN\2PLAO.sdc:5