
PAGE 1

003

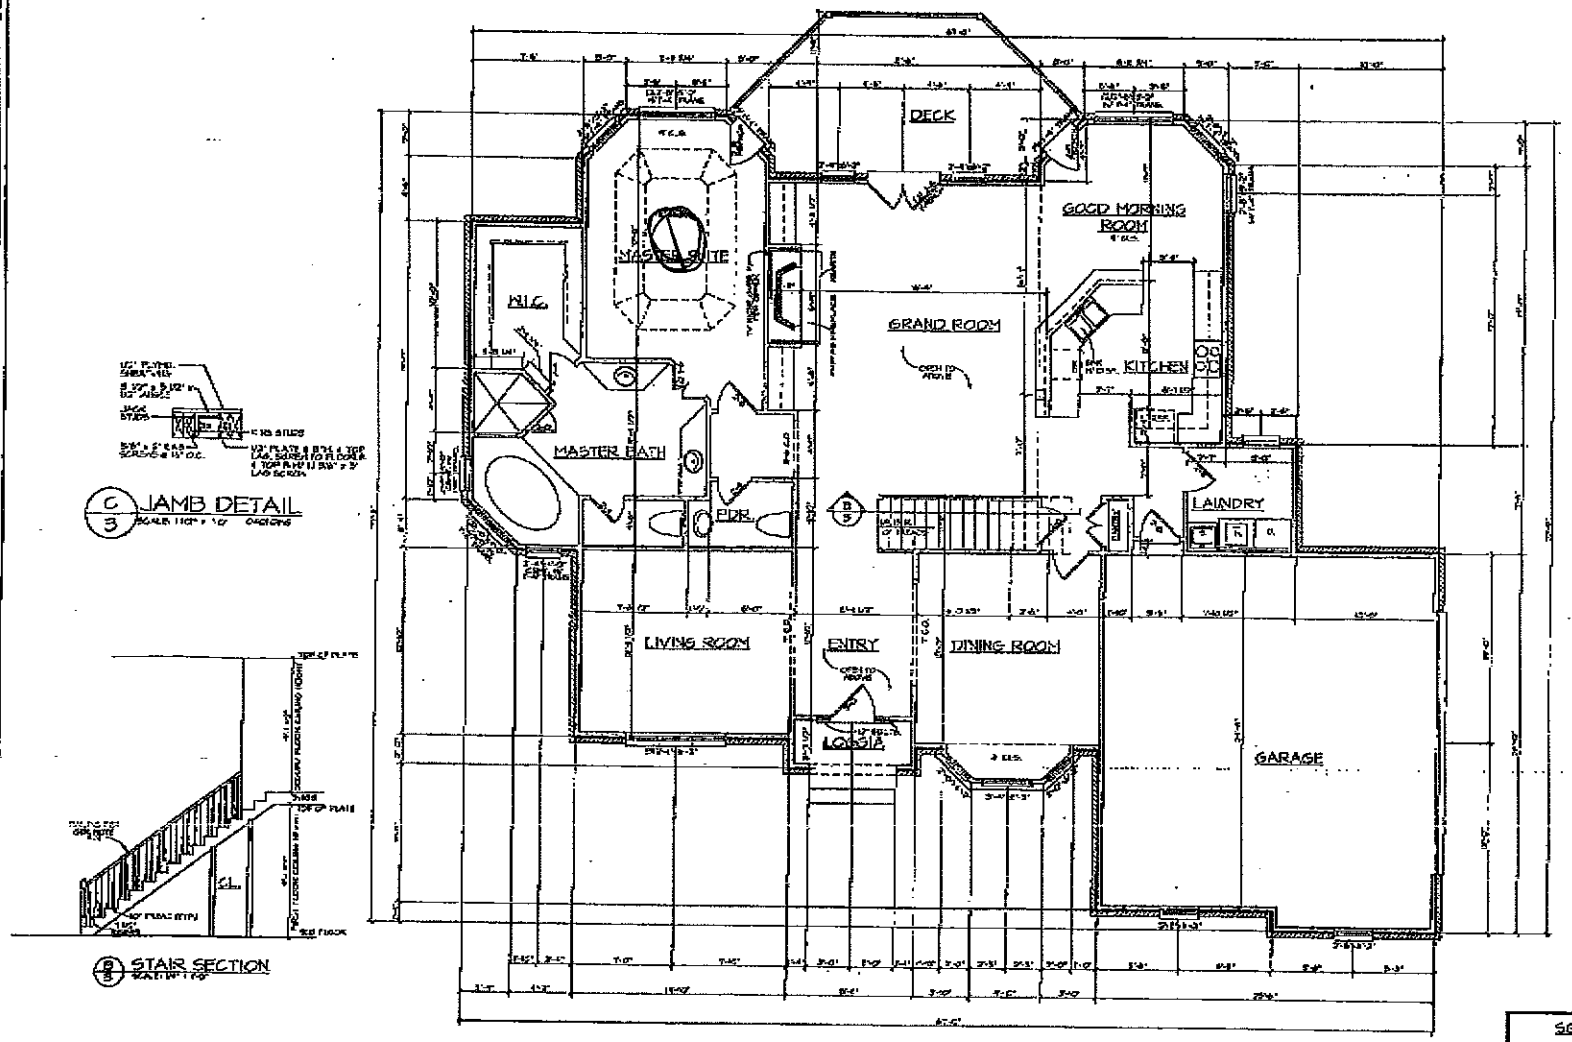

C/3 JAMB DETAIL

B/3 STAIR SECTION

A/3 FIRST LEVEL FLOOR PLAN

NOTICE

SQUARE FOOTAGE

FIRST LEVEL	
SECOND LEVEL	
TOTAL HEATED	
GARAGE	

Living Concepts

CARRINGTON C-2764

© 1996 Living Concepts Inc. Exclusive property of Living Concepts

3


08/16/2004 11:36 FAX

002

PAGE 5

NOTICES

THIS PLAN IS THE PROPERTY OF LIVING CONCEPTS. NONE OF THIS PLAN IS TO BE USED OR REPRODUCED WITHOUT THEIR WRITTEN APPROVAL.

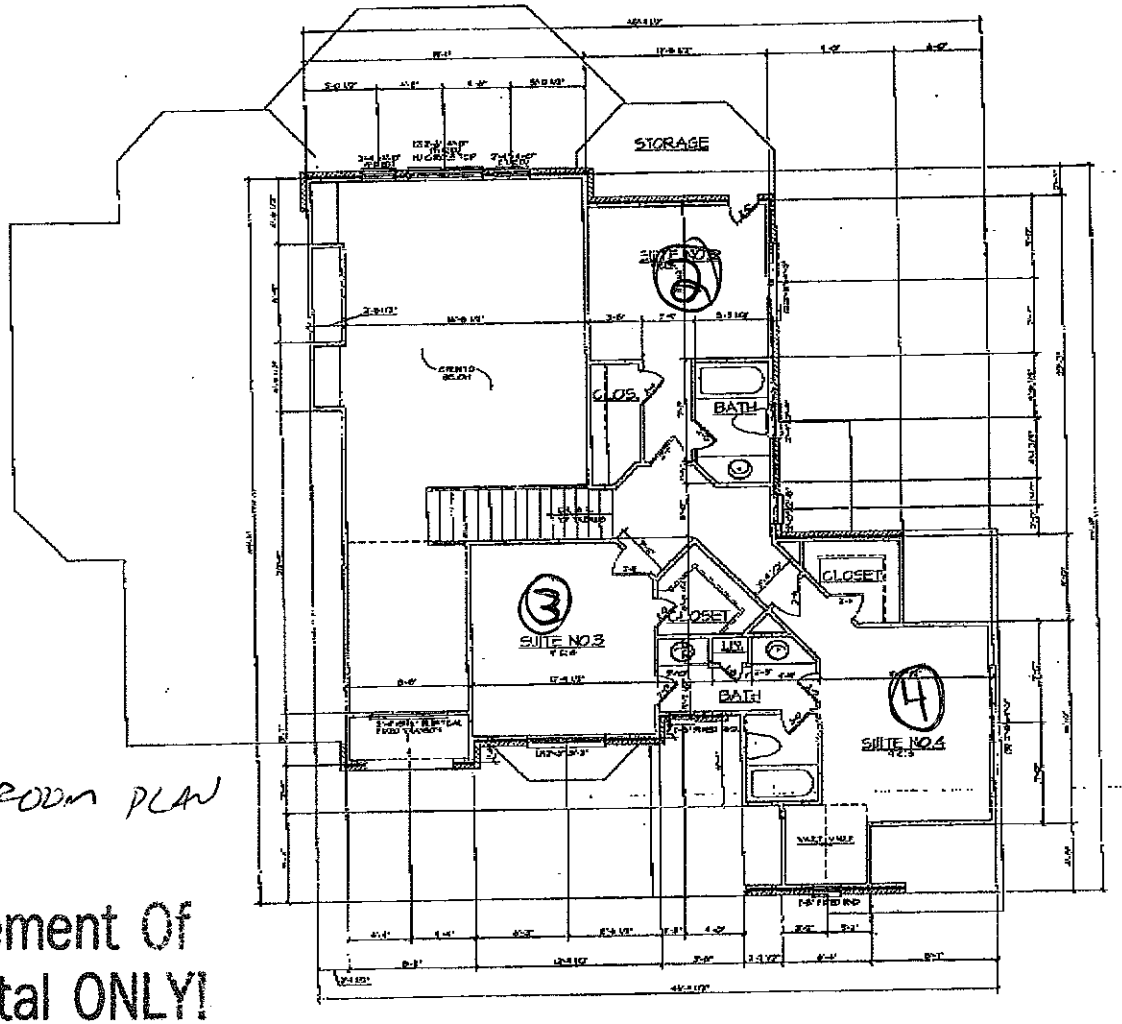

(A5) SECOND LEVEL FLOOR PLAN

68 x 59
PLAN

APPROVED 4 BEDROOM PLAN

Acknowledgement Of
Plans Submittal ONLY!

_____ Date 7-7-04

MORGAN TURNER Date 8-17-04

C-2764

CARRINGTON

Living Concepts

© 2003 Living Concepts, Gulfport, Mississippi

08/16/2004 11:36 FAX