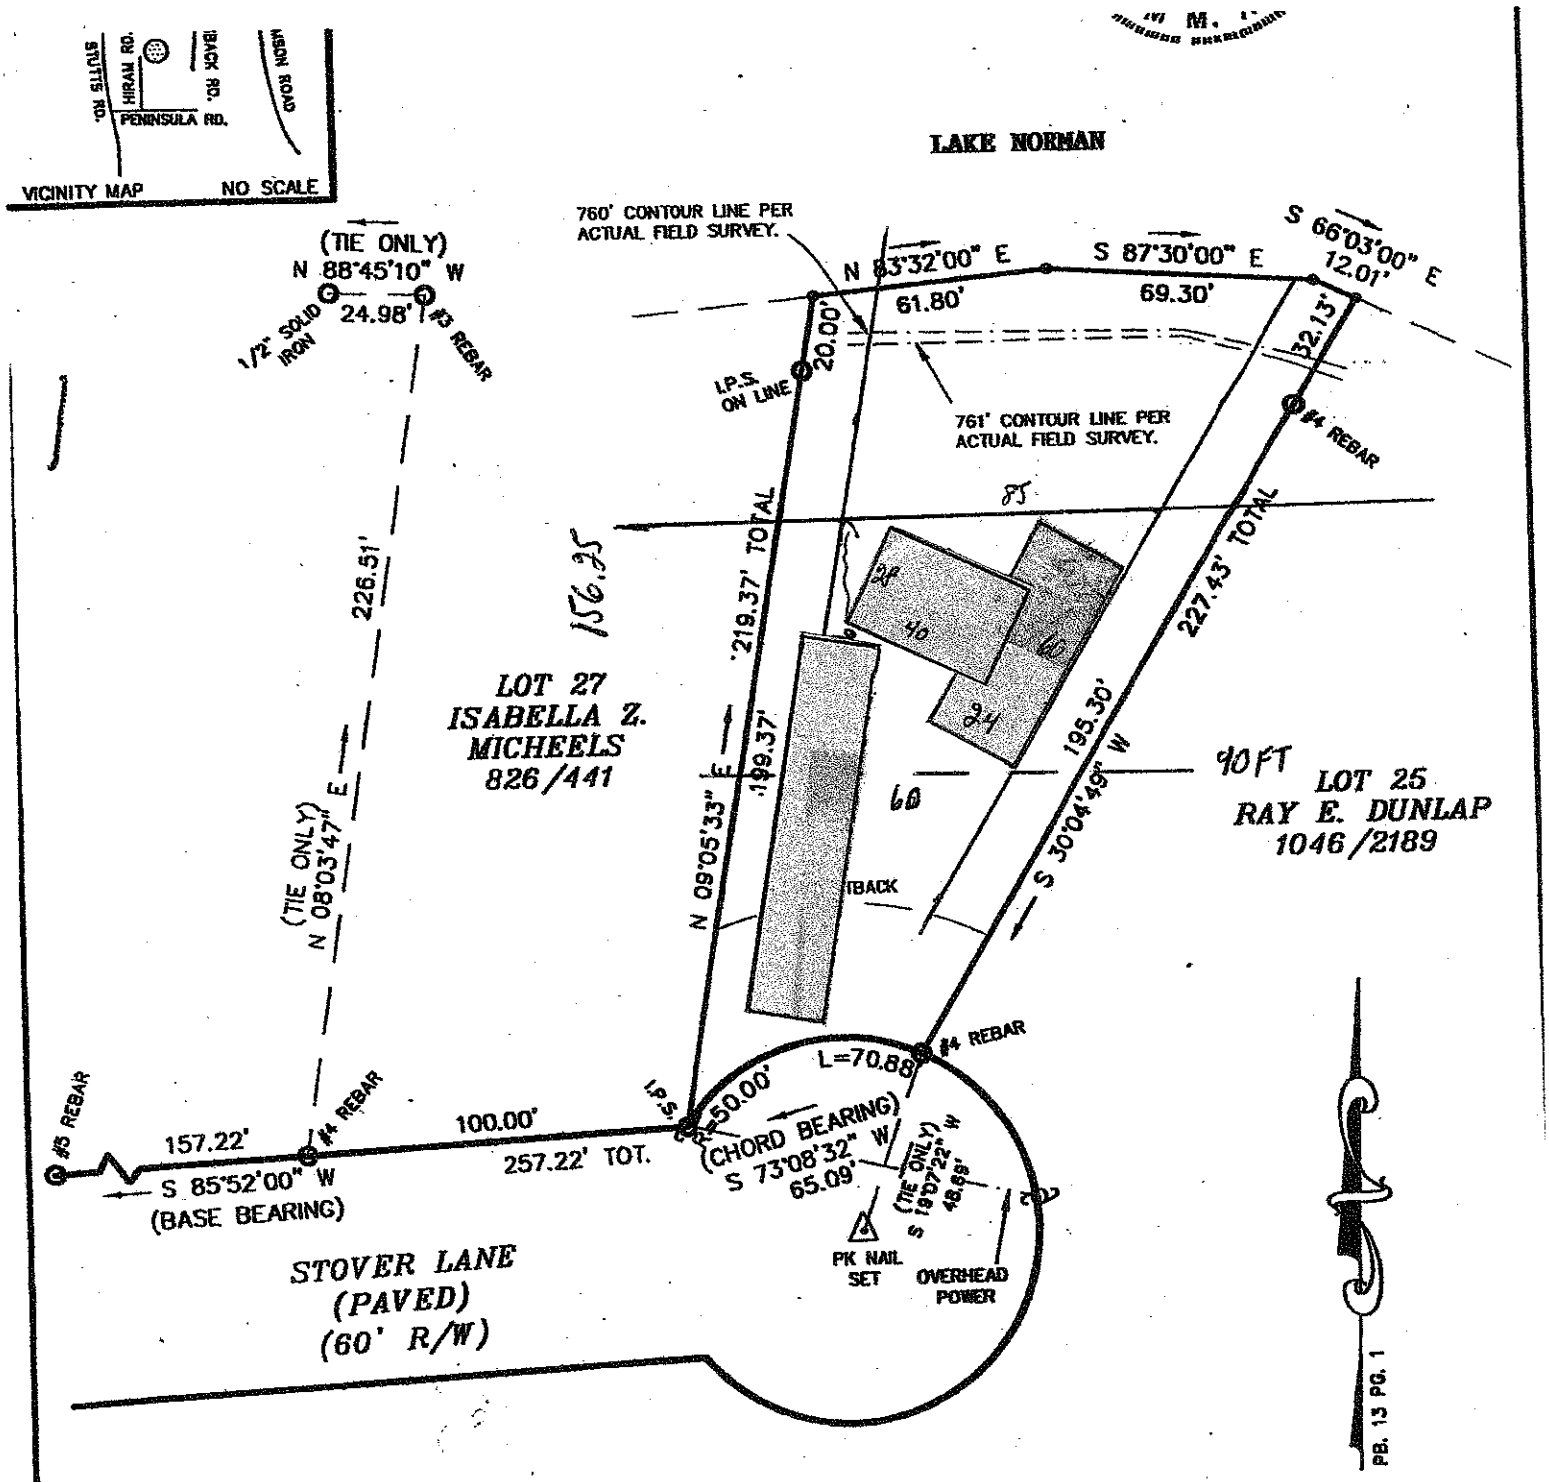


NOTES

1) THIS PROPERTY MAY BE SUBJECT TO ANY EASEMENT AND/OR RIGHTS-OF-WAY OF RECORD.
2) AREA COMPUTED BY THE COORDINATE METHOD.
3) EXISTING 760' & 761' CONTOUR ELEVATION BASED ON LAKE NORMAN LAKE LEVEL AT COWAN'S FORD DAM (READING ON 1/22/99) ELEVATION: 754.9'

LEGEND

P.P. = POWER POLE
= DUKE POWER TRANS.
E.I.P. = EXISTING IRON FOUND
I.P.S. = #4 REBAR SET
R/W = RIGHT-OF-WAY
(W) = WELL

BOUNDARY SURVEY

OF

LOT 26 NORMAN SHORE

DAVIDSON TWSP., IREDELL CO., N.C.

SCALE 1" = 50'

FIELD BOOK: 158
FILE: 5504901