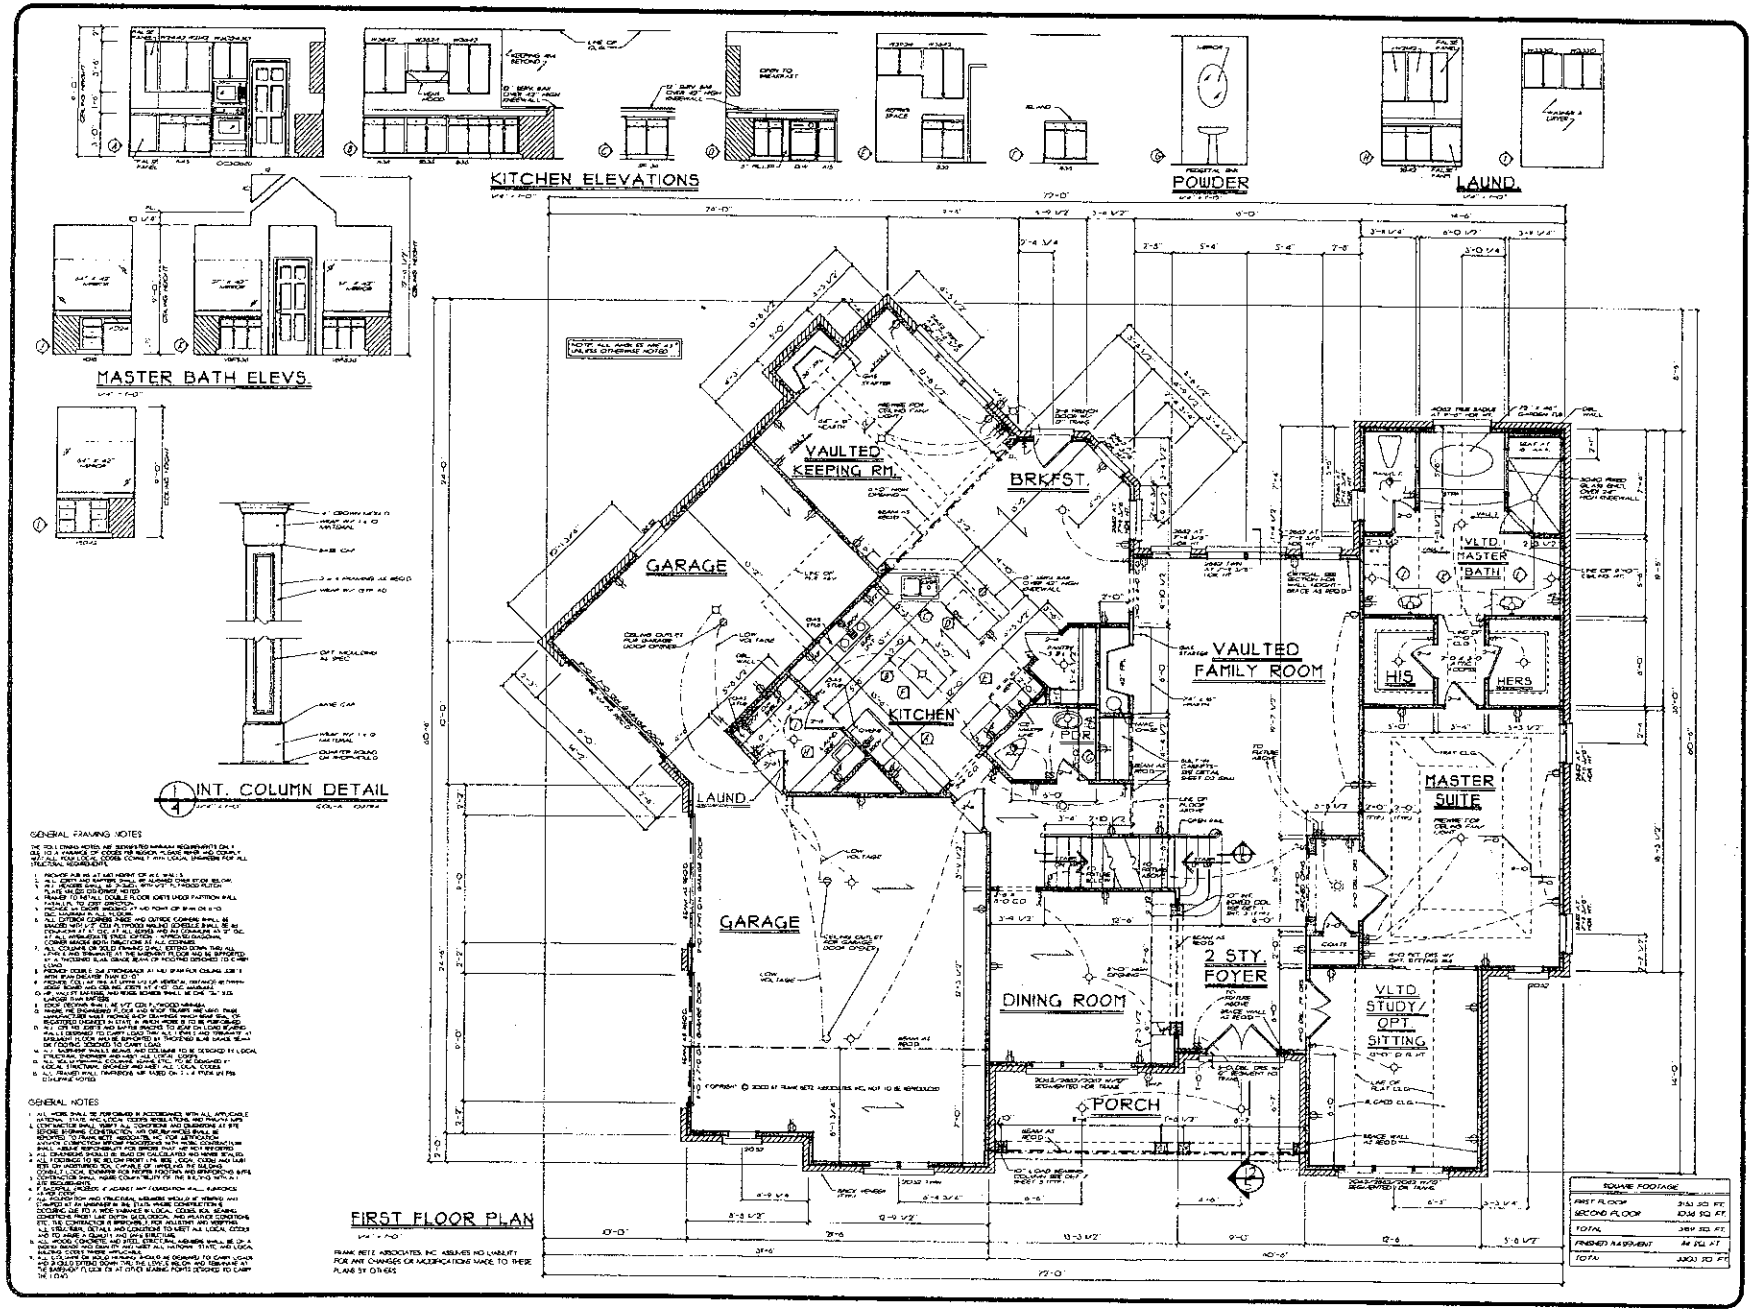


GENERAL FRAMING NOTES

GENERAL NOTES

FRANK BETZ ASSOCIATES, INC. ASSUMES NO LIABILITY FOR ANY CHANGES OR MODIFICATIONS MADE TO THESE PLANS BY OTHERS

REVISIONS	DATE	BY

Copyright Frank Betz Associates, Inc. All Rights Reserved. The Owner/Owner Representative, Copyright, Trade Name, Trademark, or any other proprietary interest in these drawings, and reserves to the extent applicable law, to restrict unauthorized written reproduction or use in any form or by any method without prior written permission of FBA, Inc.

HOMEPLANS
DESIGNED FOR TODAY'S MARKET

FIRST FLR. PLAN/K. & B. ELEV.

THE MUIRFIELD


FBA
FRANK BETZ ASSOCIATES, INC.
2401 LAKE PARK DRIVE/SUITE 260
SMYRNA, GEORGIA 30080
770/431-0808
www.frankbetz.com

BY: JMB CK: KP


DATE: 10-10-02

SHEET: 3

DR: S

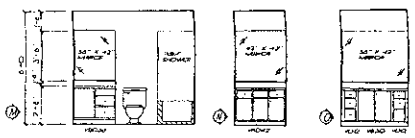


BATH ELEVS.

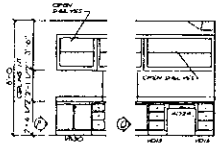

DESK ELEVATION

NOTE: ALL CEILING JOISTS AND RAFTER BRACING TO BEAR ON LOAD BEARING WALLS DESIGNED TO CARRY LOAD THRU ALL LEVELS AND TERMINATE AT FOUNDATION AND BE SUPPORTED BY ENGINEERED SLAB GRADE BEAM OR FOOTING DESIGNED TO CARRY LOAD.

NOTE: ALL ANGLES ARE 45° UNLESS OTHERWISE NOTED

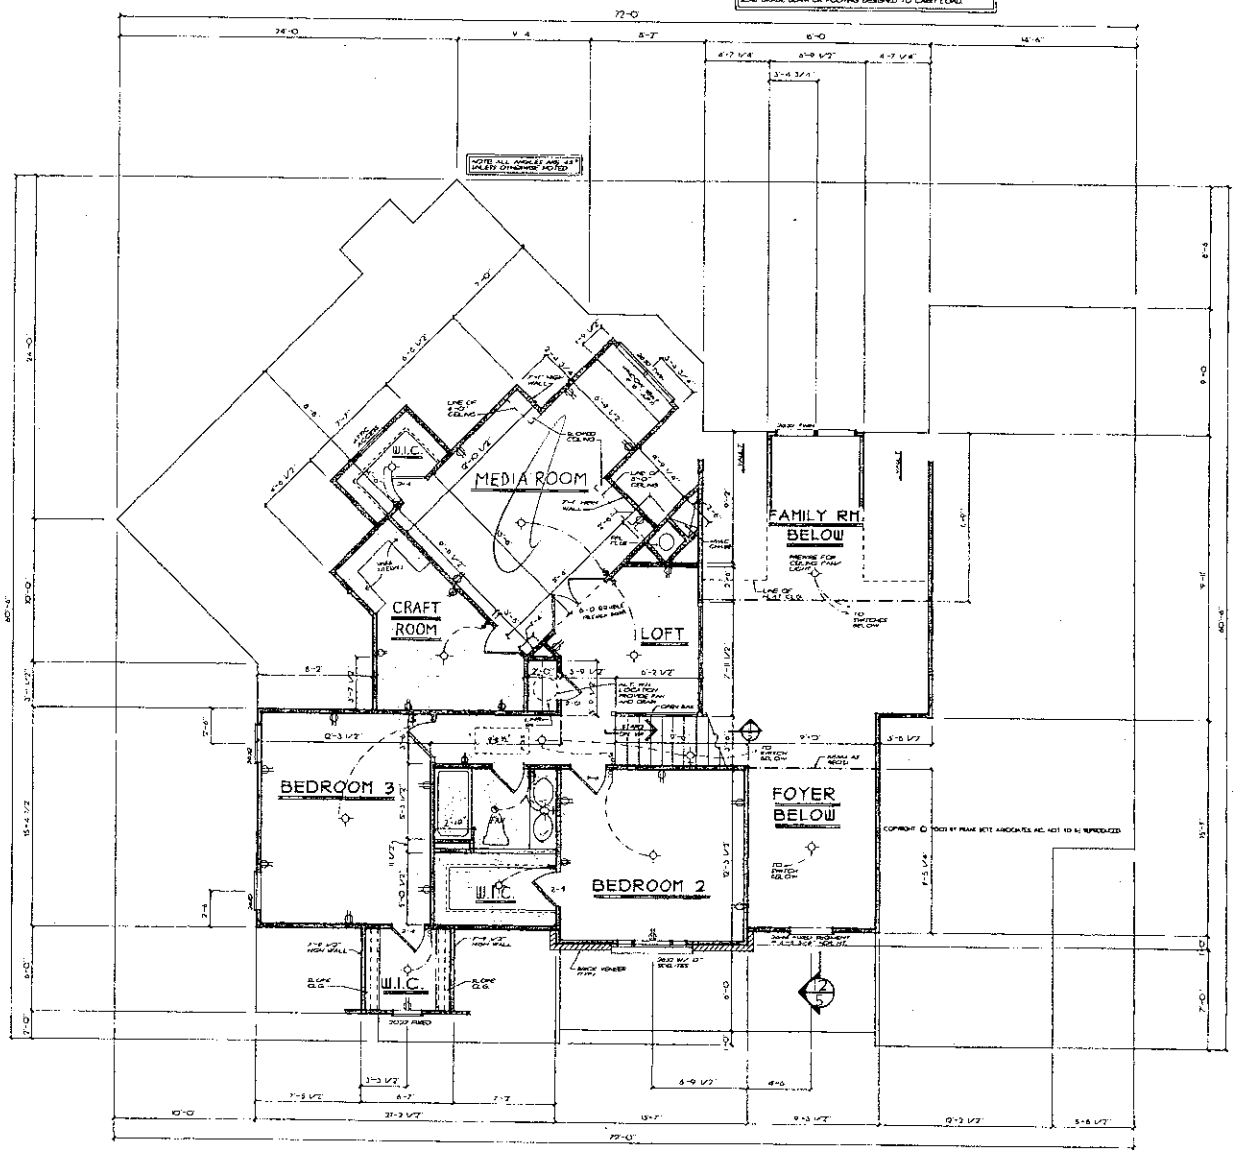

FRANK BETZ ASSOCIATES, INC. ASSUMES NO LIABILITY FOR ANY CHANGES OR MODIFICATIONS MADE TO THESE PLANS BY OTHERS.

SECOND FLOOR PLAN

REVISIONS	DATE	BY
CLAY SPACE	7-18-02	CK
CLAY SPACE	7-1-03	JC

Copyright Frank Betz Associates, Inc. All Rights Reserved. Any Duplication, Reproduction, Copying, Sale, Rental, Leasing, or any other Distribution of use of these drawings, any portion thereof, or the ideas depicted hereon without the written consent of Frank Betz Associates, Inc. is strictly prohibited.

HOMEPLANS
DESIGNED FOR TODAY'S MARKET

SECOND FLR. PLAN/CAB. ELEVS.

THE MUIRFIELD

FBA
FRANK BETZ ASSOCIATES, INC.
2401 LAKE PARK DRIVE/SUITE 200
SMYRNA, GEORGIA 30080
770/431-1666
www.frankbetz.com

BY MG CK VER

DATE 10-30-02

SHEET 4 OF 5