
SHOWN ON THIS PLAT. AND THAT THE LINES AND THE [illegible]
ARE SHOWN HEREON.

PLAT PREPARED BY:
KING ENGINEERING
P. O. BOX 964
CONCORD, NC 28026-0904
PHONE 704 - 786 - 5464

Samuel L King Jr.
REGISTERED LAND SURVEYOR

NORTH CAROLINA REGISTERED SEAL L-3089 LAND SURVEYOR SAMUEL L. KING, JR.

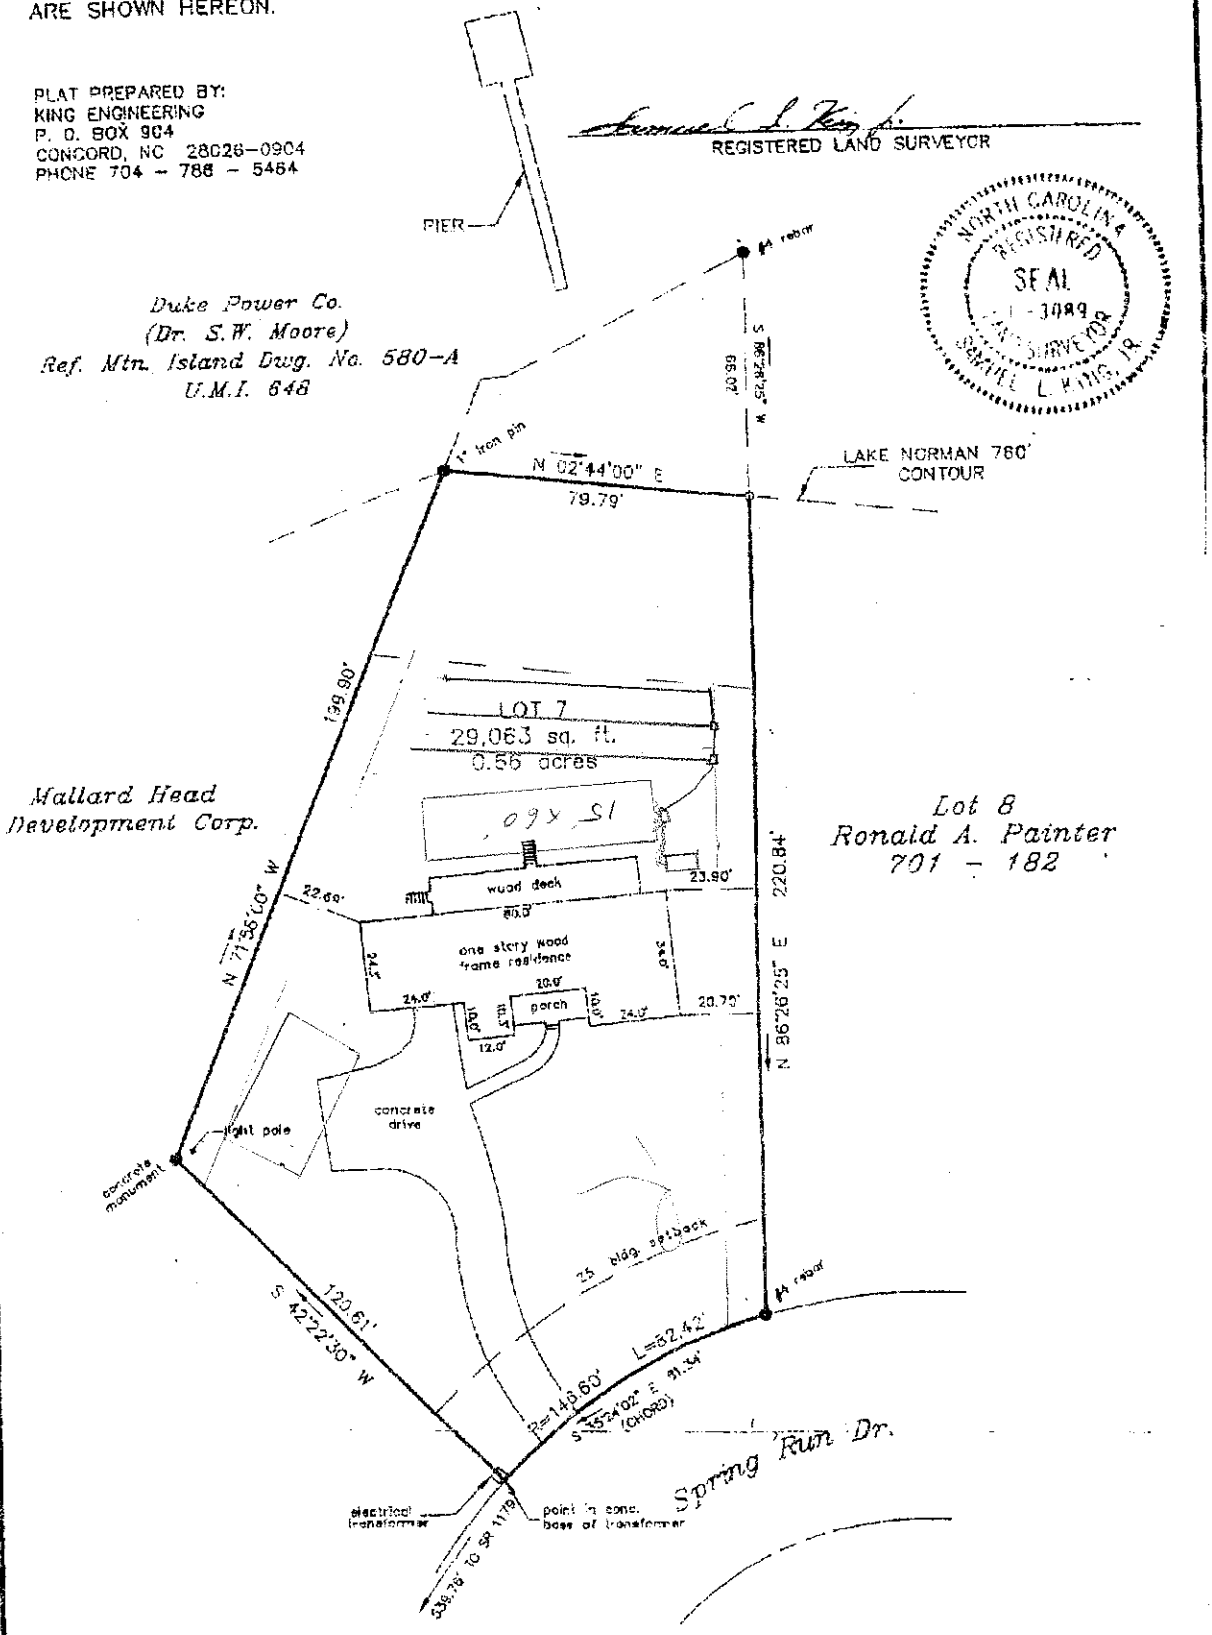

PHYSICAL SURVEY, LOT 7, "SPRING RUN" - MAP A, LOCATED IN DAVIDSON TWP. IREDELL COUNTY, NORTH CAROLINA, RECORDED IN MAP BOOK 15, PAGE 42

SCALE: 1" = 40'

THE PROPERTY OF: *Toby W. Hudson and Kaye Hudson*

DEED REFERENCE RECORDED IN DEED BOOK , PAGE JOB NUMBER 91326