
14578

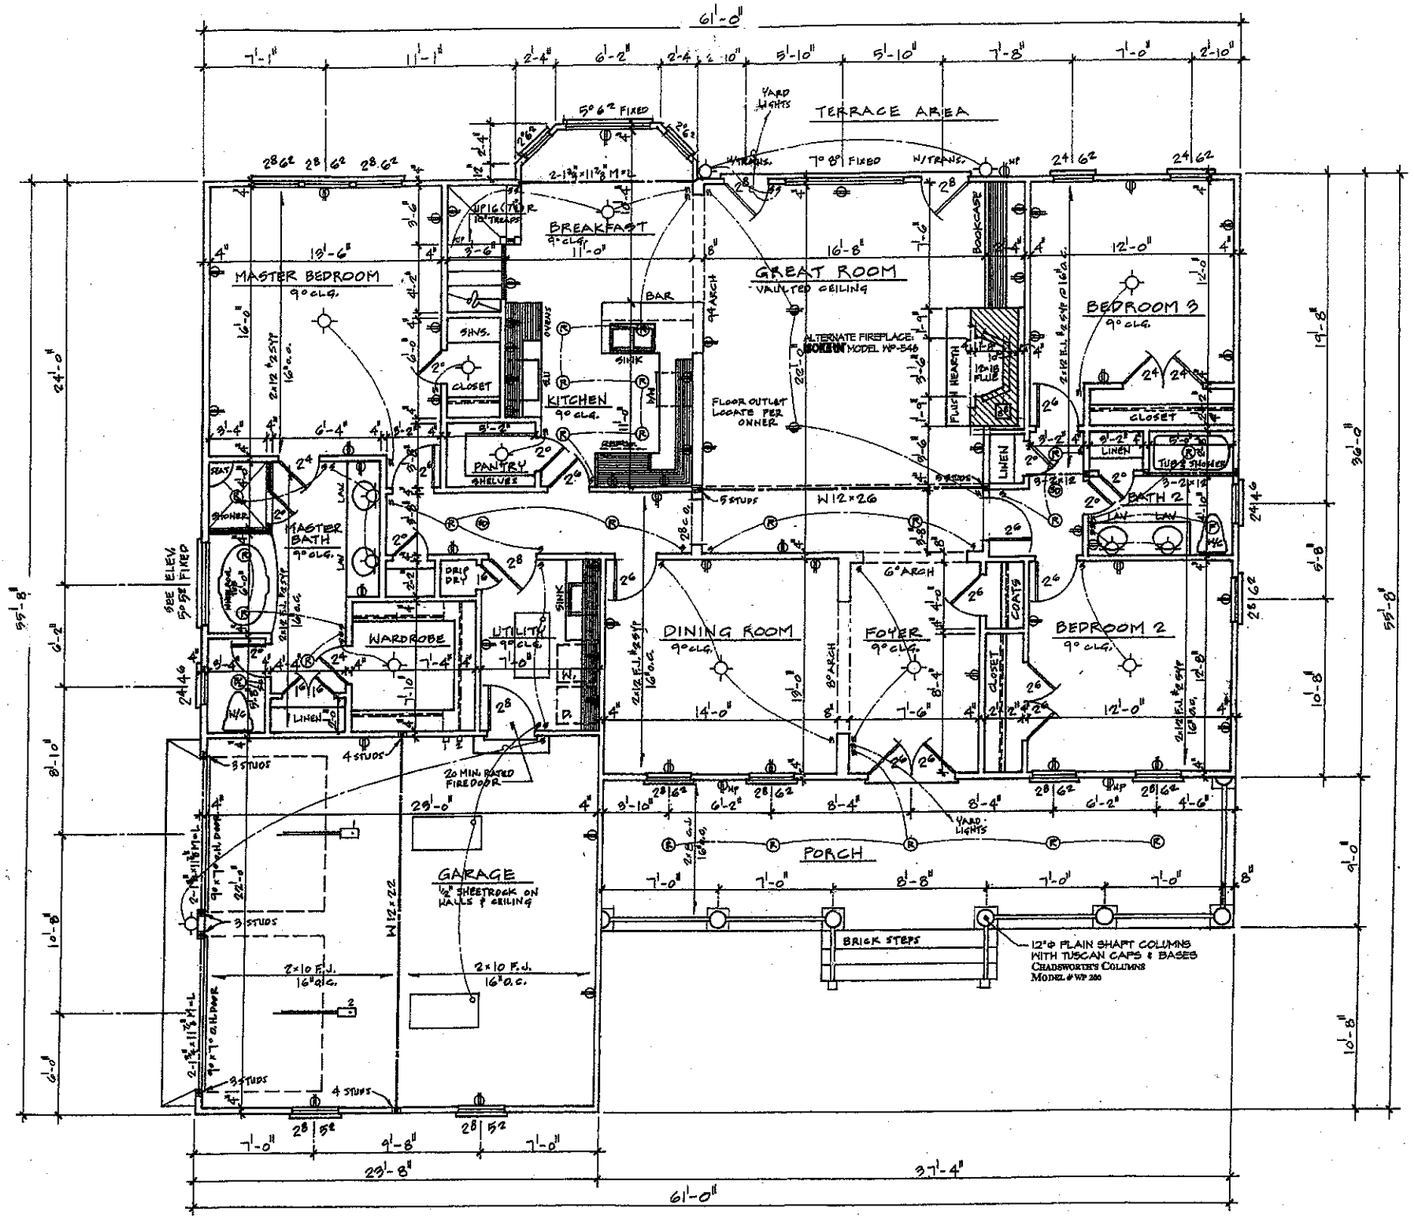


FIRST FLOOR PLAN

1/4" = 1'-0"


## GENERAL NOTES:

1. ALL HEADERS ARE 2-2x10's w/ ½" PLYWOOD SPACER UNLESS OTHERWISE NOTED.
2. ALL BEAMS LABELED M+L MAY BE EITHER MICRO.LAM, GANG.LAM, OR PONER.LAM.
3. ALL WALLS ABOVE PARALLEL TO FLOOR SYSTEM TO HAVE DOUBLE JOIST BELOW.
4. ALL BEAMS TO HAVE SOLID BEARING TO FOUNDATION.

ALTERNATE FIREPLACE NOTE:
(QUANTITY AS APPLICABLE)
CONSTRUCTION REQUIREMENTS SHOWN DO NOT REFLECT THOSE OF **BOISEN** AND MAY NEED TO BE MODIFIED AS NECESSARY TO ACCOMMODATE THE MODEL SELECTED.

| | |
|---|---|
| FIRST FLOOR | 2151 Sq. Ft. |
| OPTIONAL SECOND FL. | 814 Sq. Ft. |
| GARAGE | 529 Sq. Ft. |
| PORCH | 336 Sq. Ft. |

14578

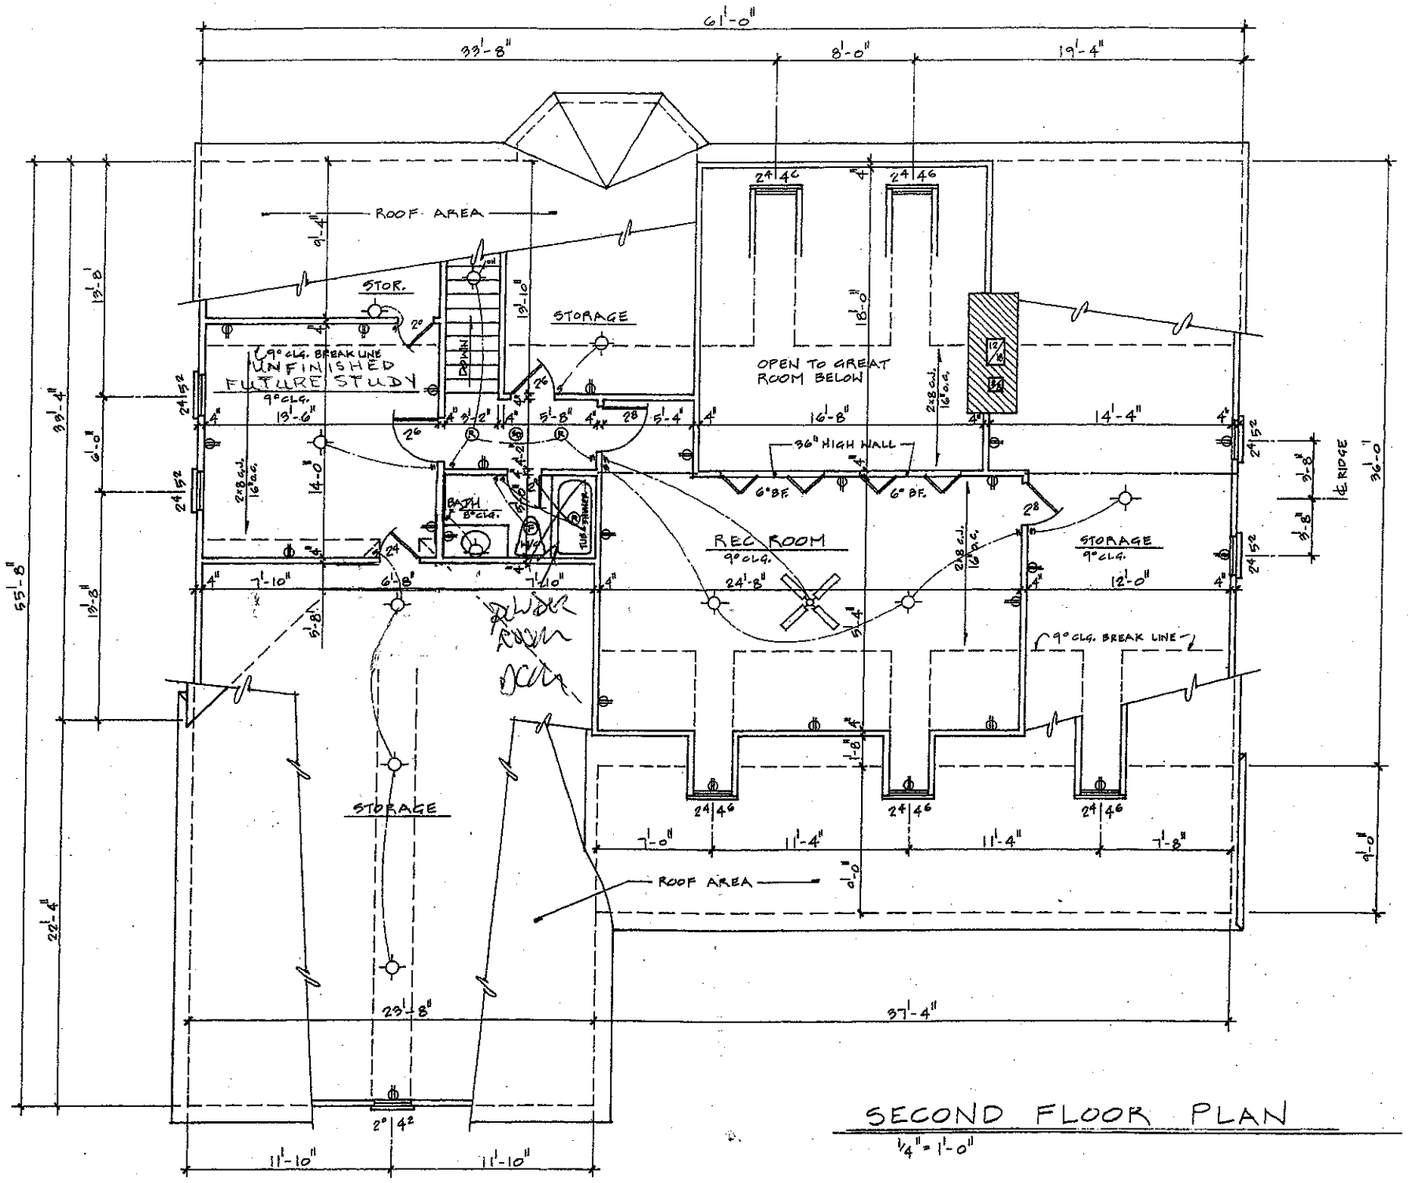


SECOND FLOOR PLAN

1/4" = 1'-0"

Acknowledgement Of
Plans Submittal ONLY!

Date 1/11/05

Date 1/11/05