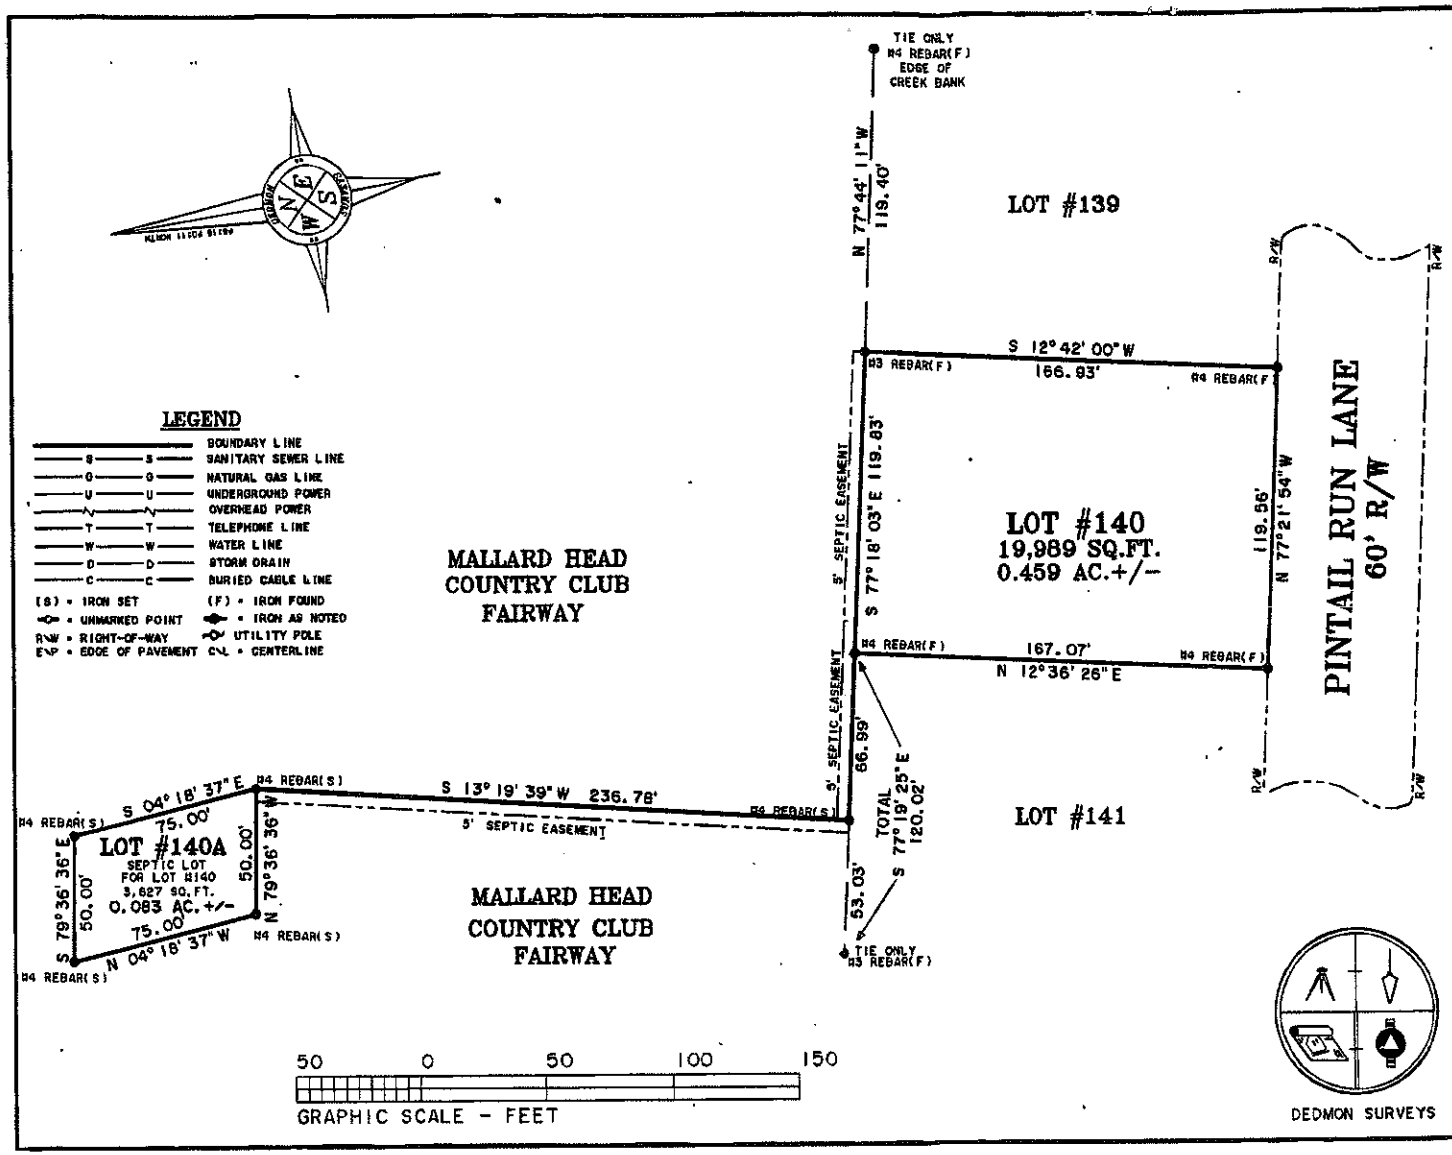


PHYSICAL SURVEY
FOR

MALLARD HEAD COUNTRY CLUB

BEING ALL OF LOT #140 AND #140A IN THE MALLARD HEAD COUNTRY CLUB, PHASE ONE.

40 PINTAIL RUN LANE — MOORESVILLE, NC 28117

DECEMBER 17, 2002	DB:	PG:
SCALE: 1" = 50'	DB:	PG:
	PB: 16	PG: 11

DAVIDSON TOWNSHIP

IREDELL COUNTY, NORTH CAROLINA

RONNIE DEDMON SURVEYORS - P.A.

RONNIE DEDMON, PLS #1222
CHUCK POOVEY, PLS #3762
ROBERT DEDMON, PLS #3899
PHILLIP HARRIS, PLS #4164
4837 NC HIGHWAY #16 NORTH
P.O. BOX 494 - DENVER, N.C. 28037
PHONE: (704)-483-4908
FAX: (704)-483-2170

NORTH CAROLINA PROFESSIONAL SEAL L-3899 LAND SURVEYOR ROBERT J. DEDMON

"I CERTIFY THIS PLAT WAS DRAWN FROM AN ACTUAL SURVEY AND IS CORRECT AND TRUE TO THE BEST OF MY KNOWLEDGE."

PROFESSIONAL LAND SURVEYOR — 3899 LICENSE NO.

SURV. BY: MIKE	DRAWN BY: MIKE	JOB: MC3MH140

VICINITY MAP NOT TO SCALE

