
THIS IS TO CERTIFY THAT ON THE 22nd DAY OF Sept 1982 I, SURVEYED THE PROPERTY SHOWN ON THIS PLAT, AND THAT THE TITLE LINES AND THE WALLS OF THE BUILDINGS IF ANY ARE SHOWN HEREON.

SIGNED Donald Ray Hill NORTH CAROLINA
REGISTERED SURVEYOR

REGISTERED SEAL L-1131 LAND SURVEYOR

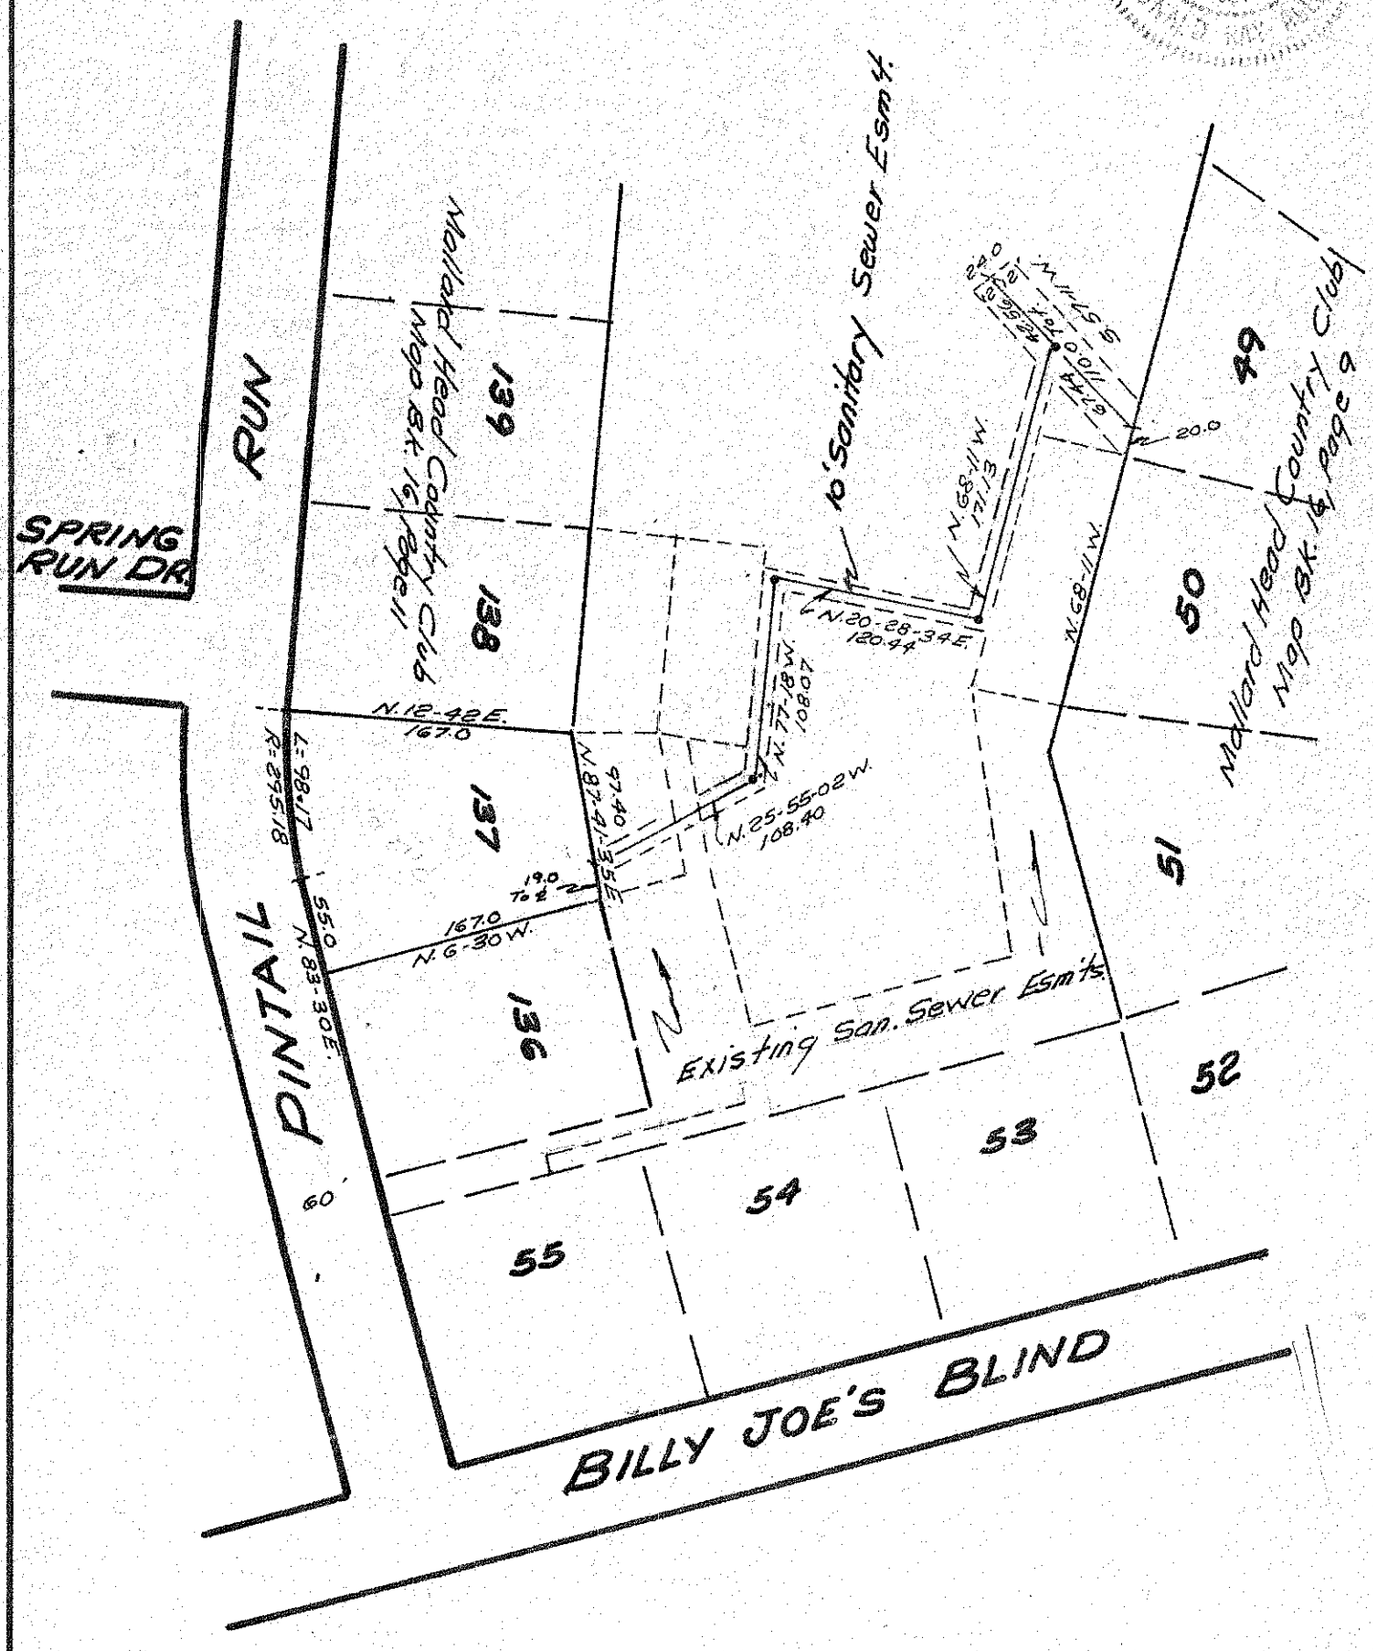

Boundary SURVEY

10' Sanitary Sewer Easement for Lot 137, Mallard Head Country Club, Sec. 1

SCALE 1"=100' Davidson Twp., Iredell Co., N. C.

THE PROPERTY OF Thomas L. Price

MAP RECORDED IN BOOK AT PAGE DEED RECORDED IN BOOK PAGE