
THIS IS TO CERTIFY THAT ON THE 19th DAY OF April 1994 I, SURVEYED THE PROPERTY SHOWN ON THIS PLAT, AND THAT THE TITLE LINES AND THE WALLS OF THE BUILDINGS IF ANY ARE SHOWN HEREON.

SIGNED Donald Ray Hill NORTH CAROLINA REGISTERED SEAL L-1131 LAND SURVEYOR REGISTRATION

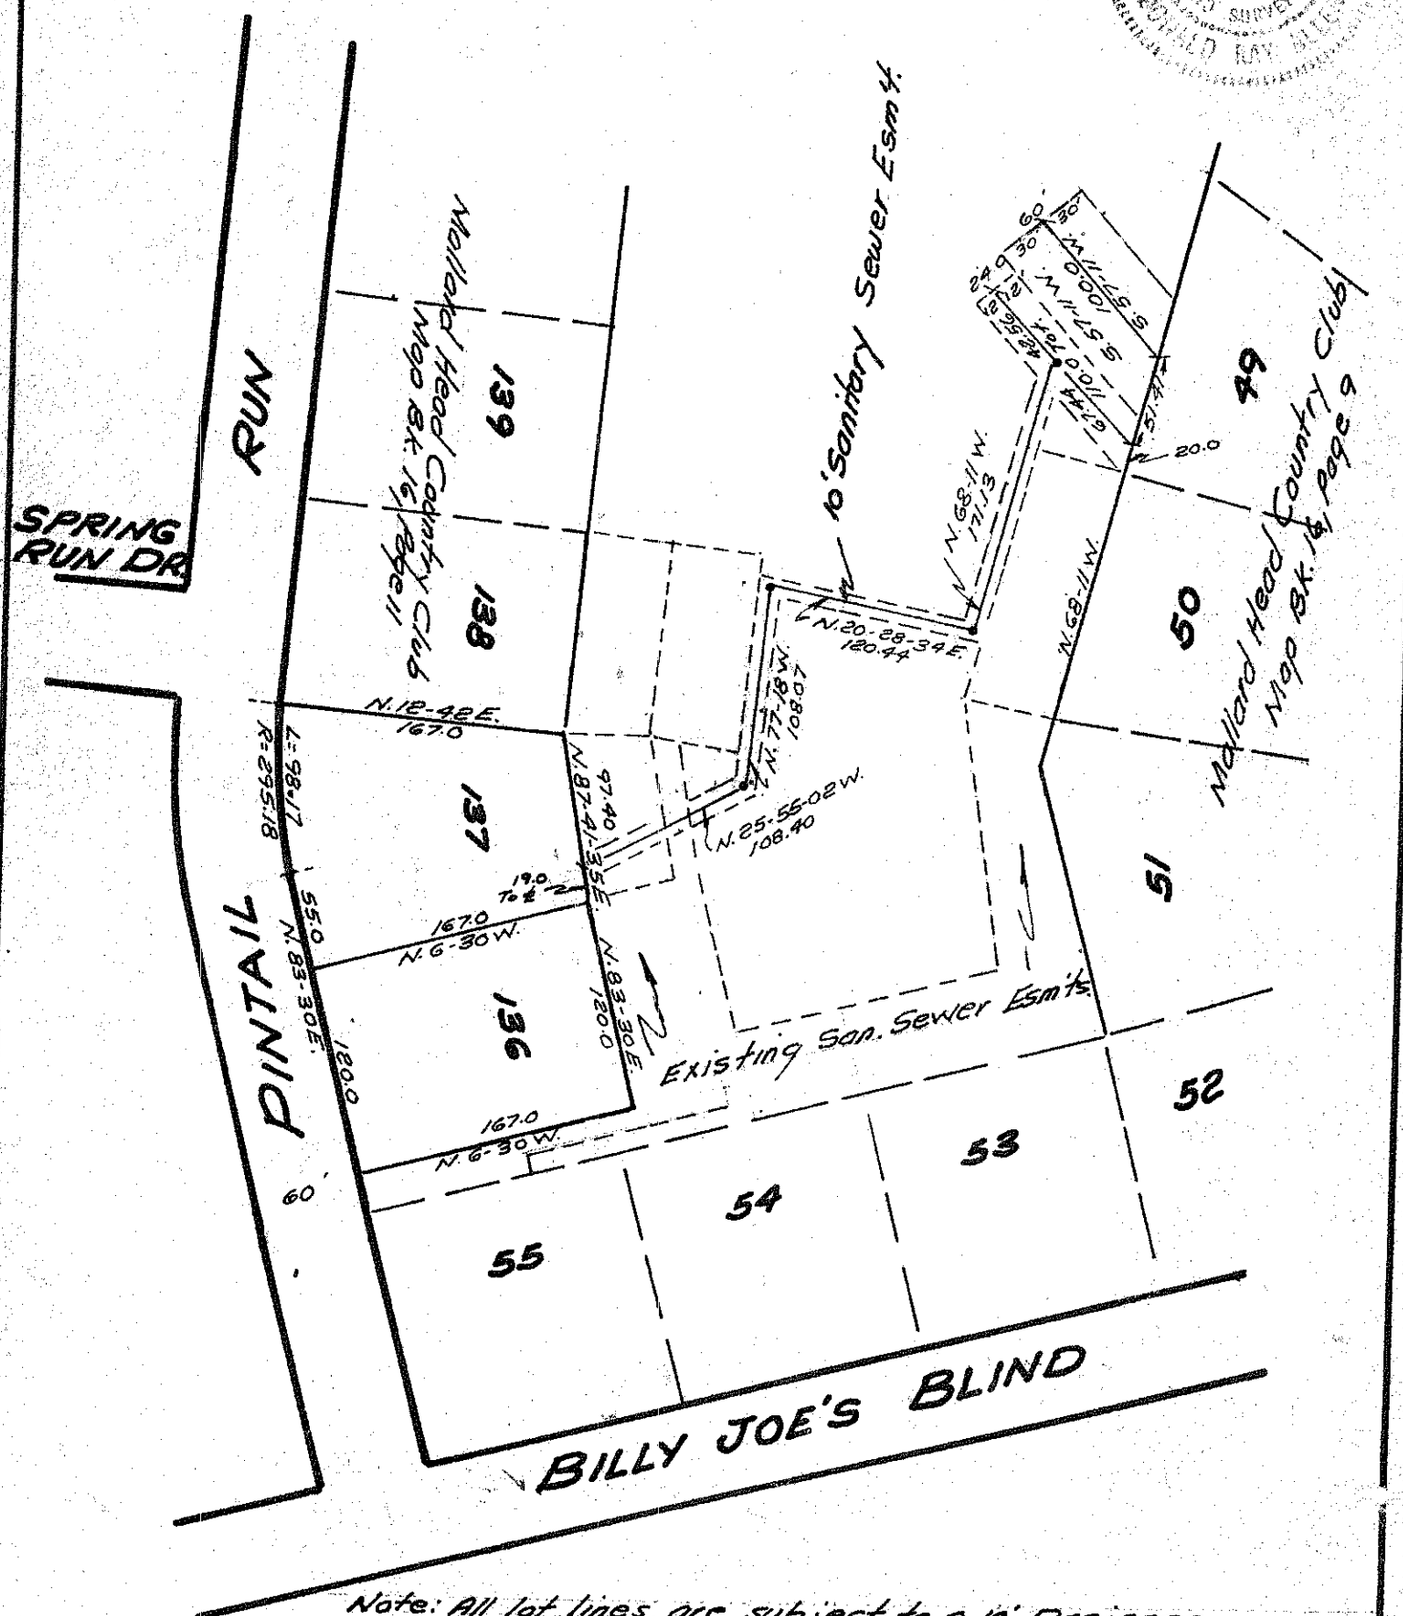

Note: All lot lines are subject to a 10' Drainage and Utility Esm't.

Boundary SURVEY OF

60' Sanitary Sewer Eosement for Lot 136 Mallard Head Country Club, Sec. 1

SCALE 1"=100' Davidson Twp., Iredell Co., N.C.

THE PROPERTY OF Paul Calloway

MAP RECORDED IN BOOK AT PAGE DEED RECORDED IN BOOK PAGE