
'S REMOVAL
HARDWOOD
ONSTRUCTION.
IEMENTS AND

GRADE AND SEED
S OUTSIDE BLDG.
NES AS
CONSTRUCTION

MALLARD HEAD GOLF COURSE

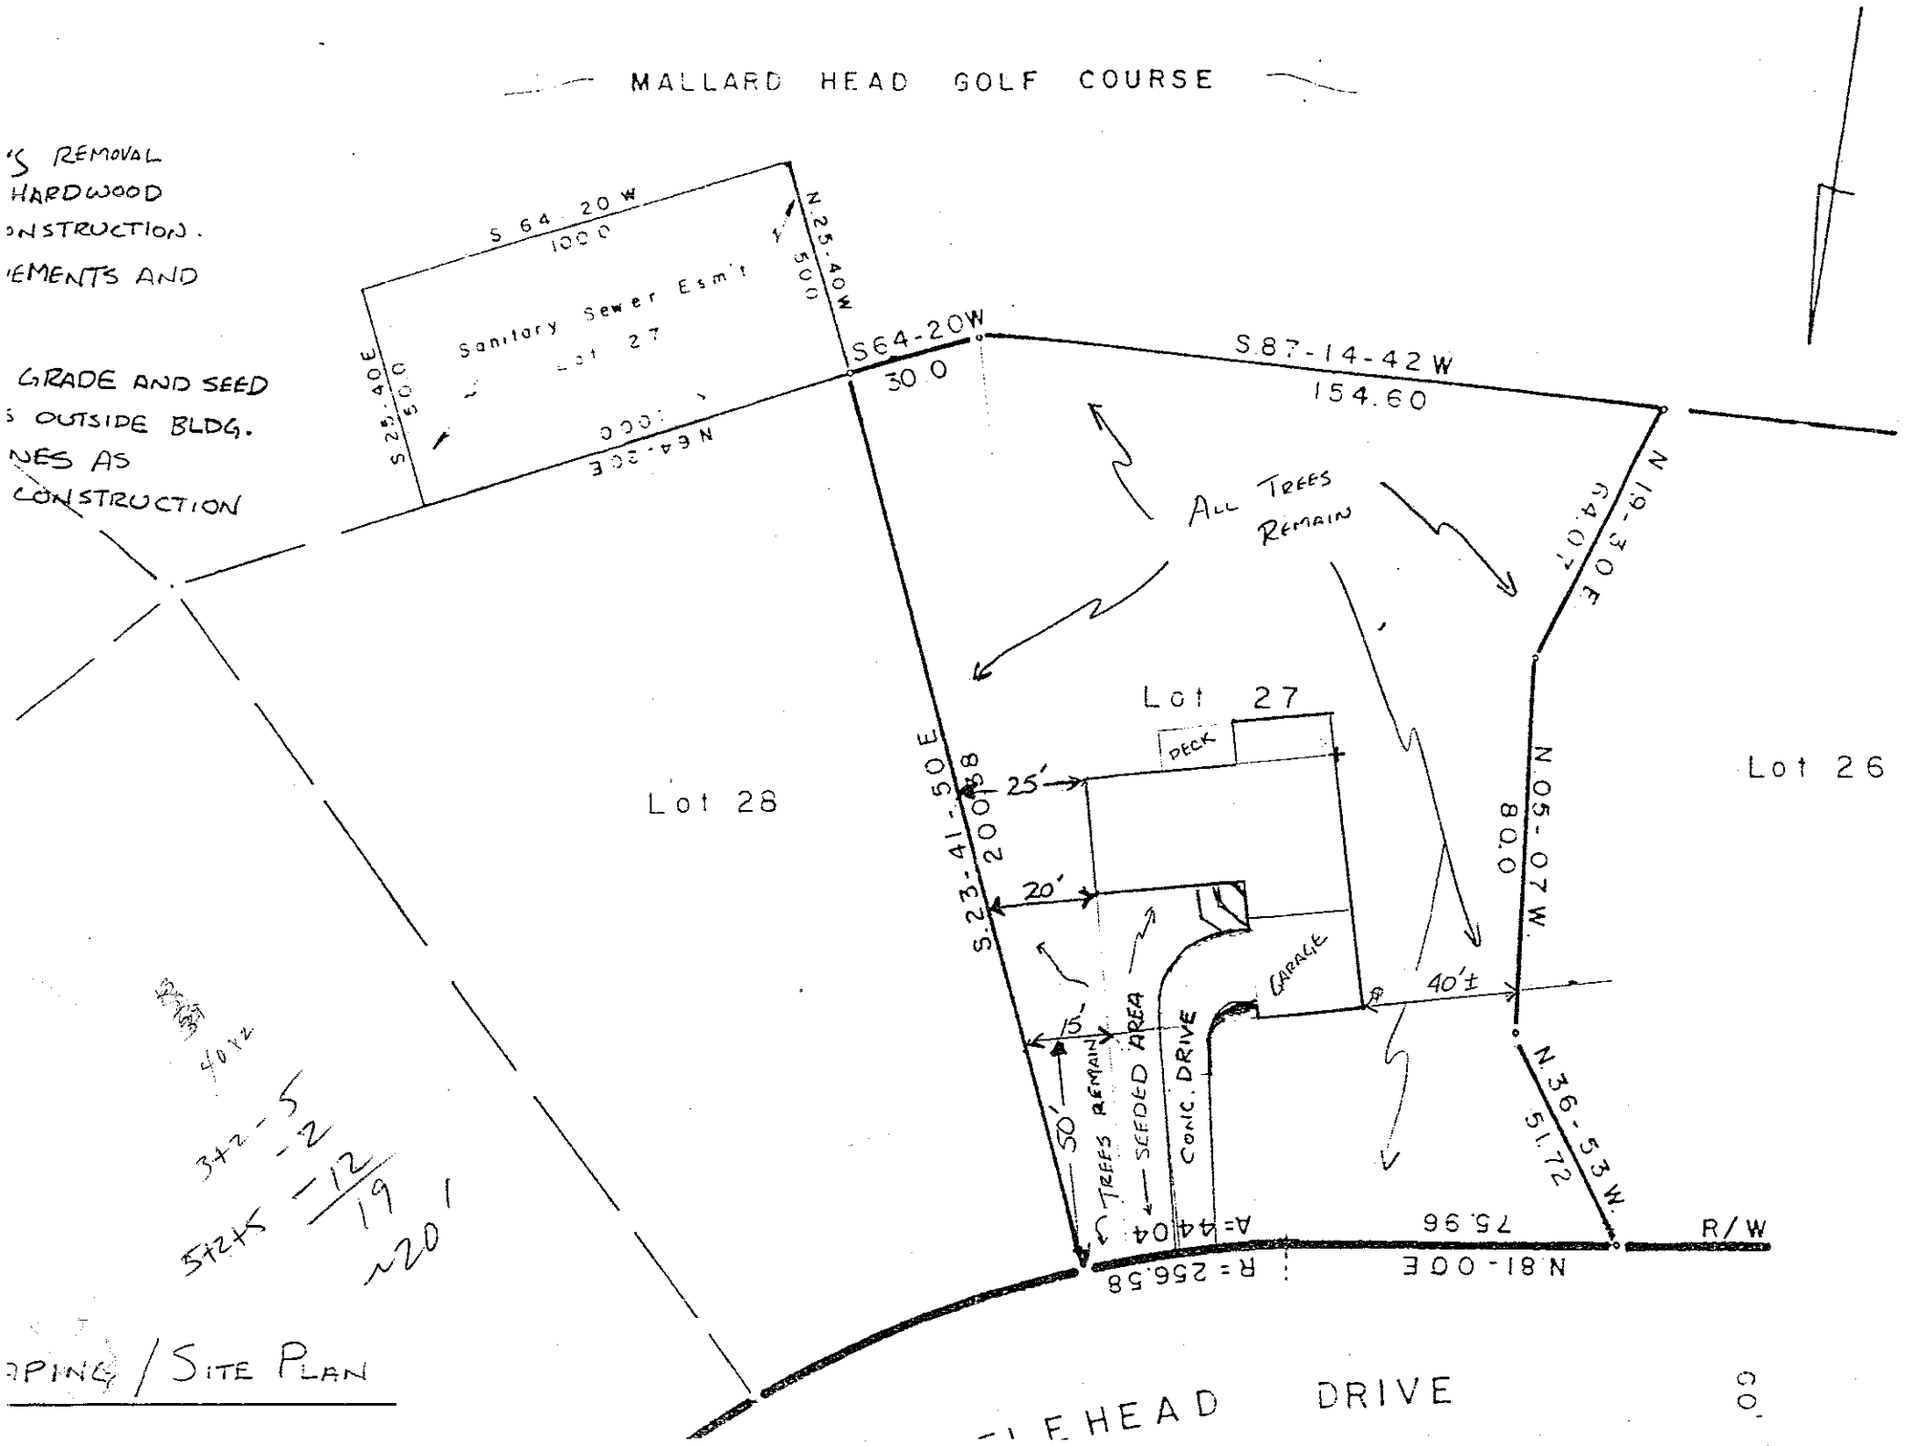

THIS IS TO CERTIFY THAT ON THE 12 DAY OF October 19 87 I, SURVEYE
SHOWN ON THIS PLAT, AND THAT THE TITLE LINES AND THE WALLS OF THE BUILDI
SHOWN HEREON.

SIGNED

REGISTERED SUR

40½

342-5
-2
342½ -12
19
~20'

PING / SITE PLAN