
50 ± 0"

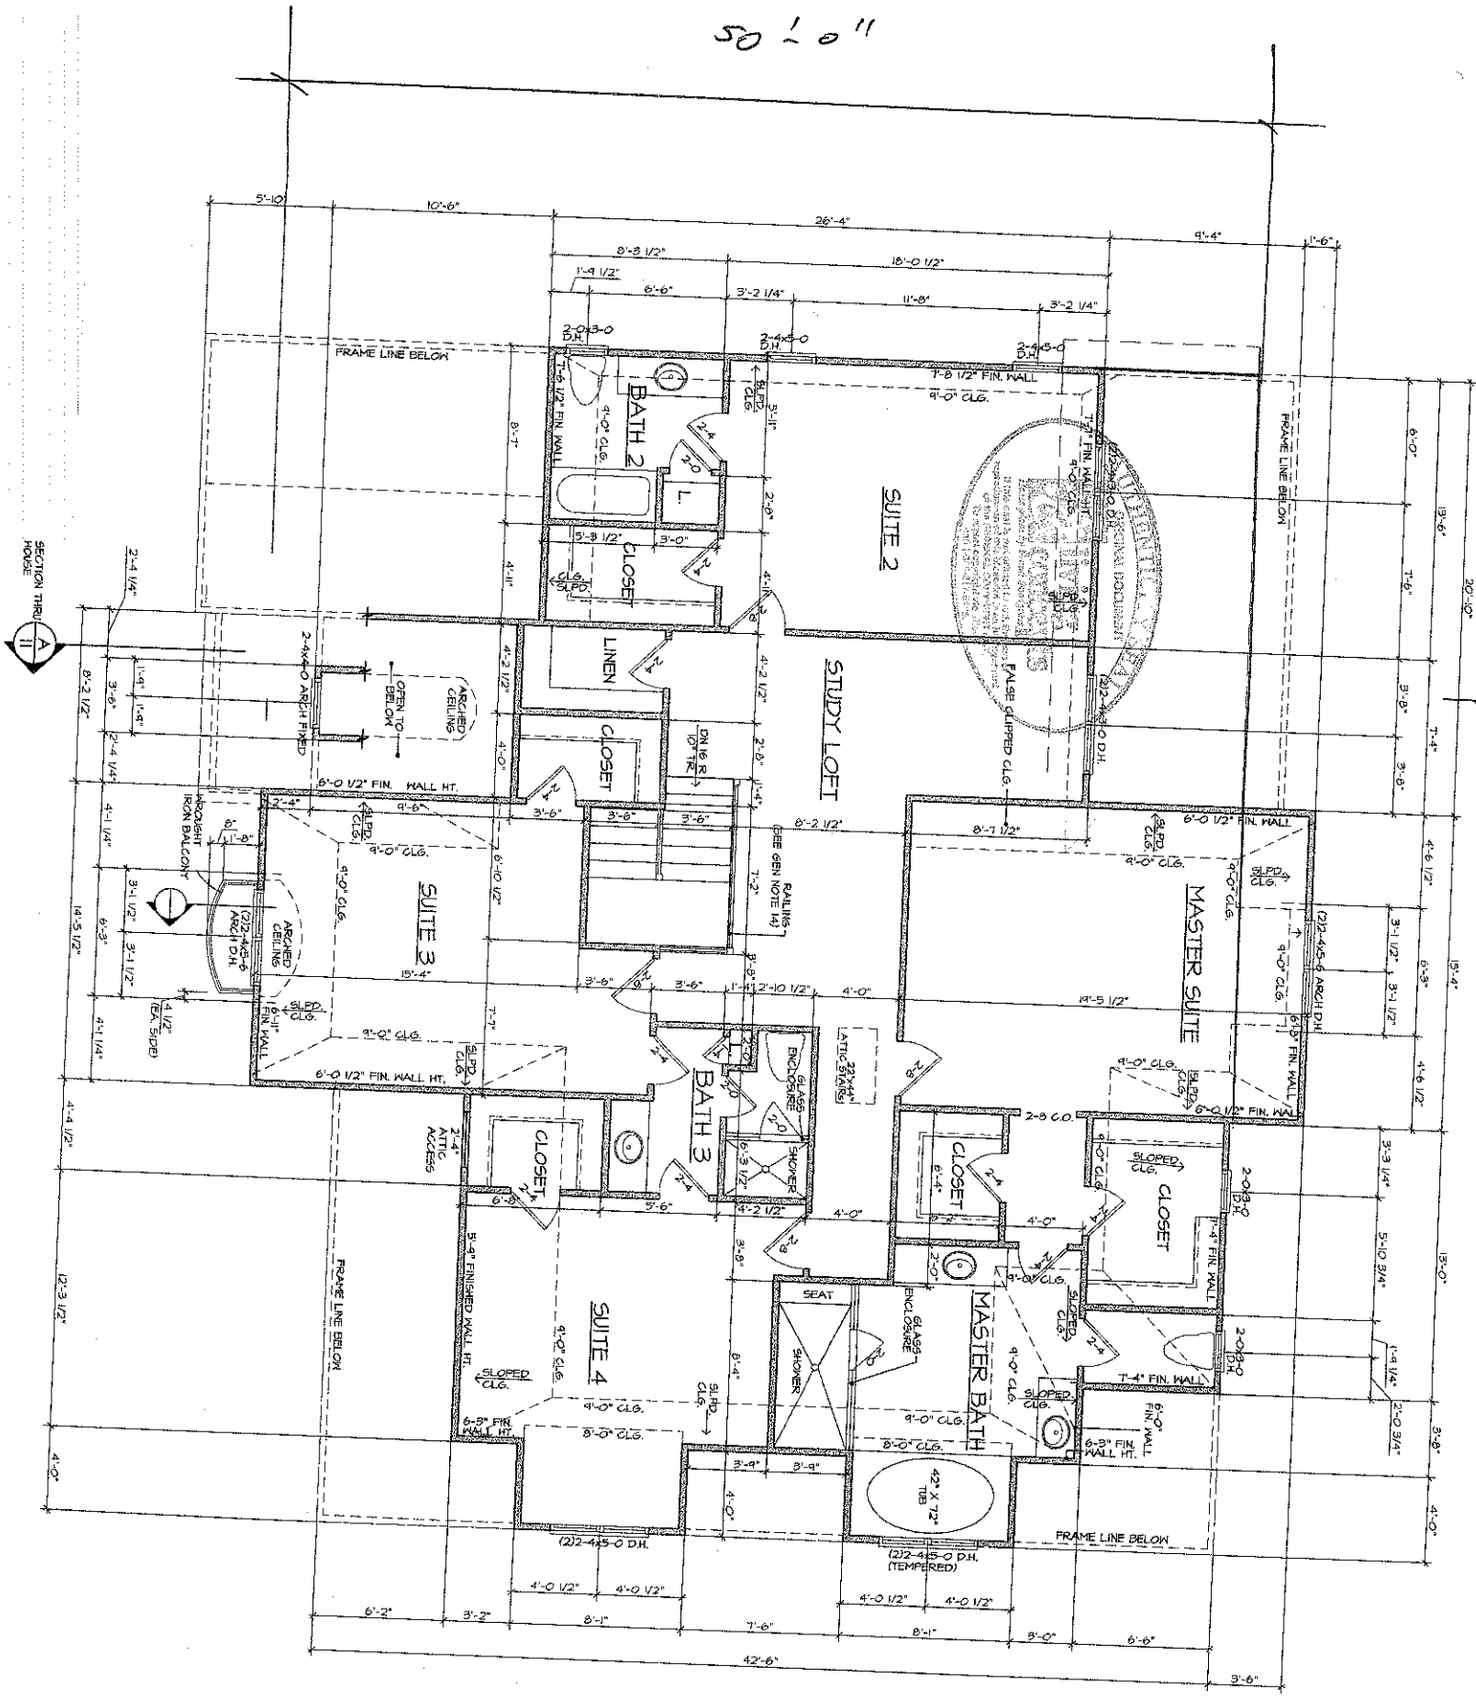

LIVING CONCEPTS
TAKEN SHEET BY SHEET
OF THESE PLANS
ARE SUBJECT TO
VARY. WE DO NOT
WITH ANY SPECIFIC
FOR WHETHER OR
BUILDING CODES
MODIFICATIONS TO
NEED TO BE MADE
BUILDER IS ALSO R
STRUCTURAL CON
DIMENSIONS
BEFORE BEGINNING
SHOULD BE REVIEW
OR ENGINEER TO V
LAND LOCAL STRUC
LIVING CONCEPTS I
HELD RESPONSIBLE
FOR ANY HOME CO

THIS PLAN IS THE P
HOME PLANNING AN
REPRODUCED WITHO

Acknowledgement Of
Plans Submitted On