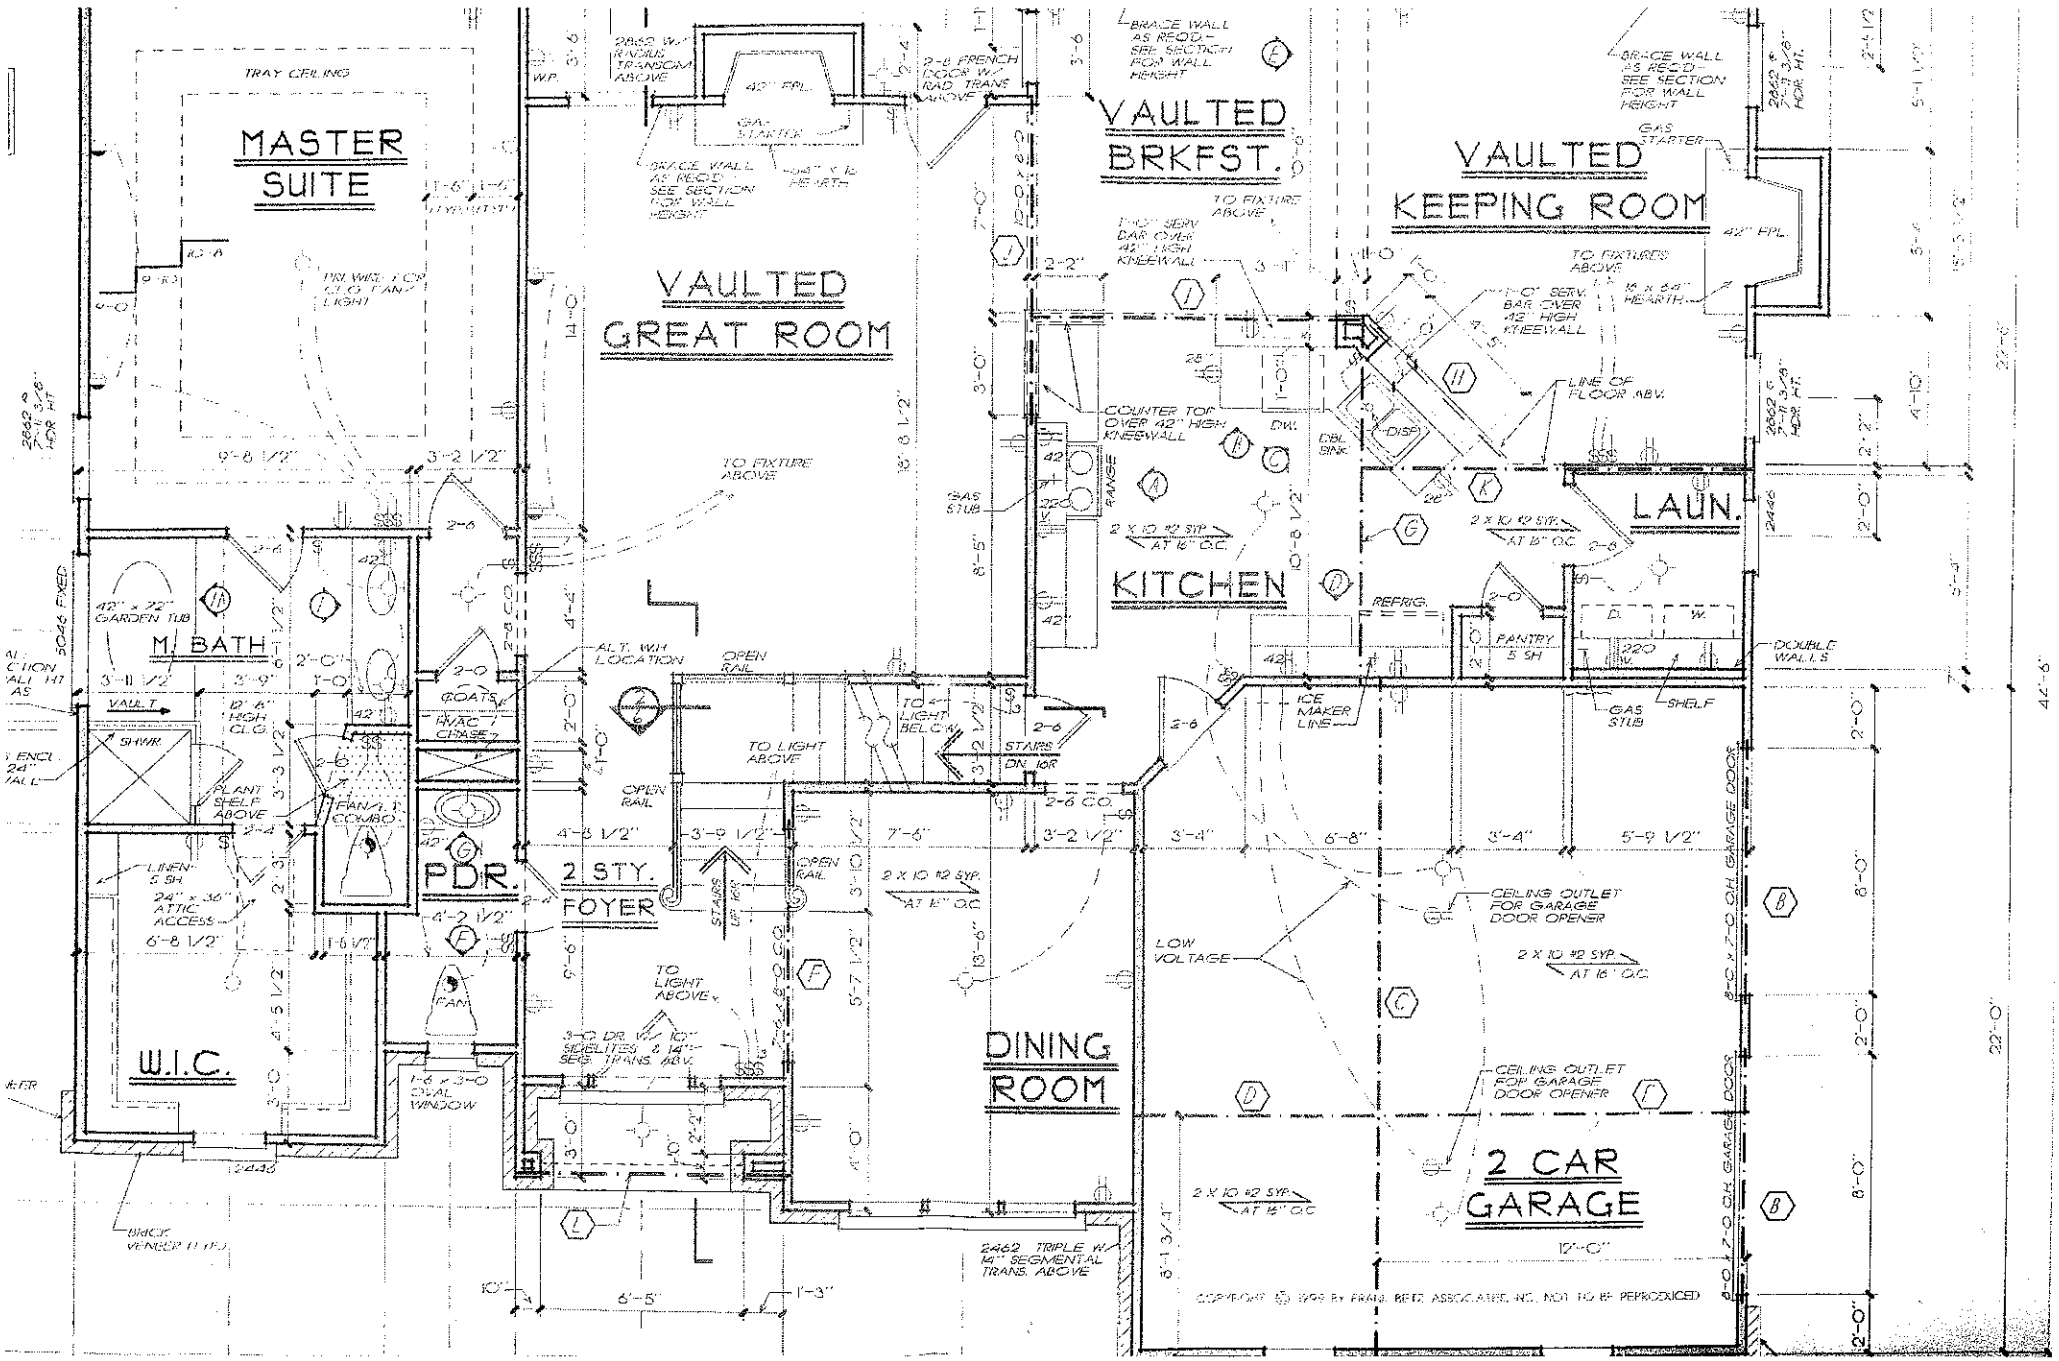

MASTER SUITE
TRAY CEILING
PR. WHIT. LTS. C/O FAN / LIGHT
9'-8 1/2"
3'-2 1/2"
VAULTED GREAT ROOM
TO FIXTURE ABOVE
2-6 C.O.
VAULTED BRKFST.
BRACE WALL AS REQ'D - SEE SECTION FOR WALL HEIGHT
2862 W. RADIAL TRANSOM ABOVE
42" FPL.
GAS STARTER
2-8 FRENCH DOOR W/ RAD. TRANS ABOVE
TWO 30" SERV. BAR OVER 42" HIGH KNEEWALL
COUNTER TOP OVER 42" HIGH KNEEWALL
DW.
DBL SINK
DISP.
LINE OF FLOOR ABV.
VAULTED KEEPING ROOM
16 x 54" HEARTH
2862 C 7'-11 3/8" HDR HT.
GAS STUB
RANGE
2 X 10 #2 SYP. AT 16" O.C.
KITCHEN
LAUN.
REFRIG.
PANTRY 5 SH
220 V.
DOUBLE WALLS
ICE MAKER LINE
SHELF
42" x 72" GARDEN TUB
M. BATH
VAULT
SHWR.
12'-6" HIGH CLG.
PLANT SHELF ABOVE
LINEN 5 SH
24" x 36" ATTIC ACCESS
6'-8 1/2"
W.I.C.
2-0 GOATS
H.V.A.C. CHASE
ALT. W.H. LOCATION
OPEN RAIL
TO LIGHT BELOW
STAIRS DN. 10R
TO LIGHT ABOVE
PDR.
2 STY. FOYER
STAIRS UP 10R
4'-2 1/2"
4'-8 1/2"
3'-9 1/2"
7'-6"
3'-2 1/2"
3'-4"
6'-8"
5'-9 1/2"
TO LIGHT ABOVE
FAM.
DINING ROOM
3'-0 DR. W/ 10" SIDELITES & 14" SEG. TRANS. ABV.
1-6 x 3-0 OVAL WINDOW
LOW VOLTAGE
CEILING OUTLET FOR GARAGE DOOR OPENER
8'-0 x 7'-0 O.H. GARAGE DOOR
2 CAR GARAGE
17'-0"
2462 TRIPLE W. 14" SEGMENTAL TRANS. ABOVE
BRICK VENEER (T.O.F.)
22'-0"
42'-6"
COPYRIGHT © 1999 BY FRANK BETZ ASSOCIATES, INC. NOT TO BE REPRODUCED

5

FBA
FRANK BETZ ASSOCIATES, INC.

SECOND FLOOR PLAN
THE CRESTWOOD PLACE

Southern Living
Design Collection