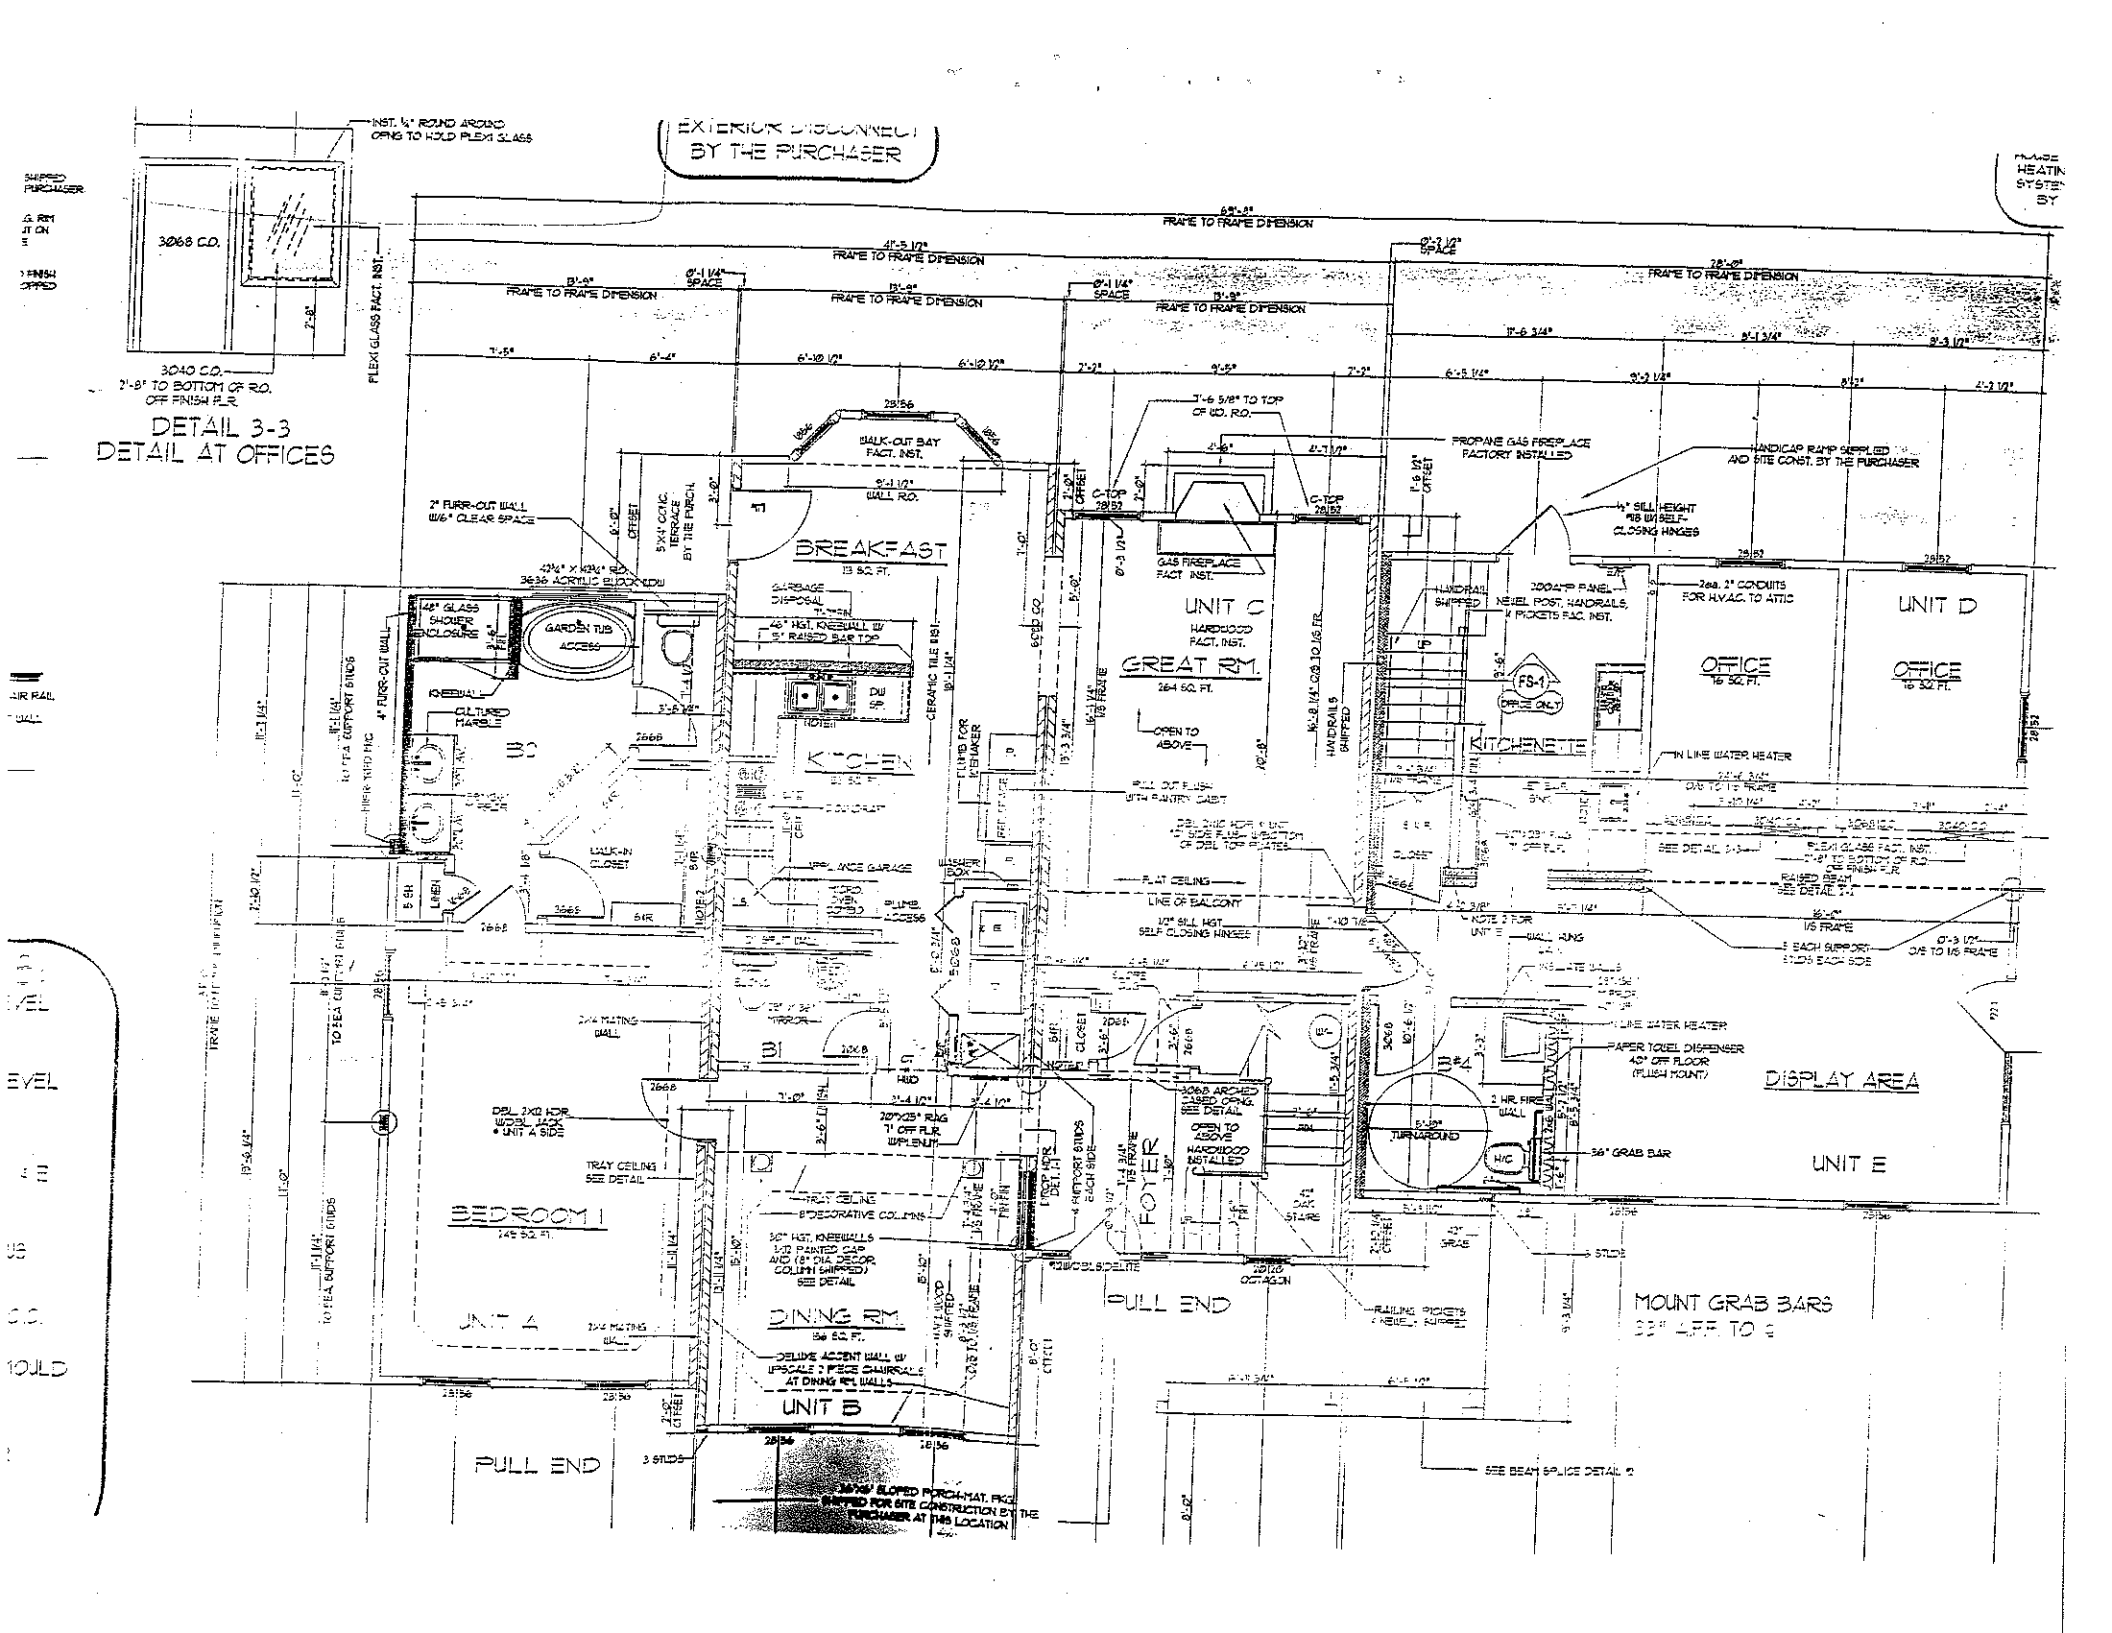
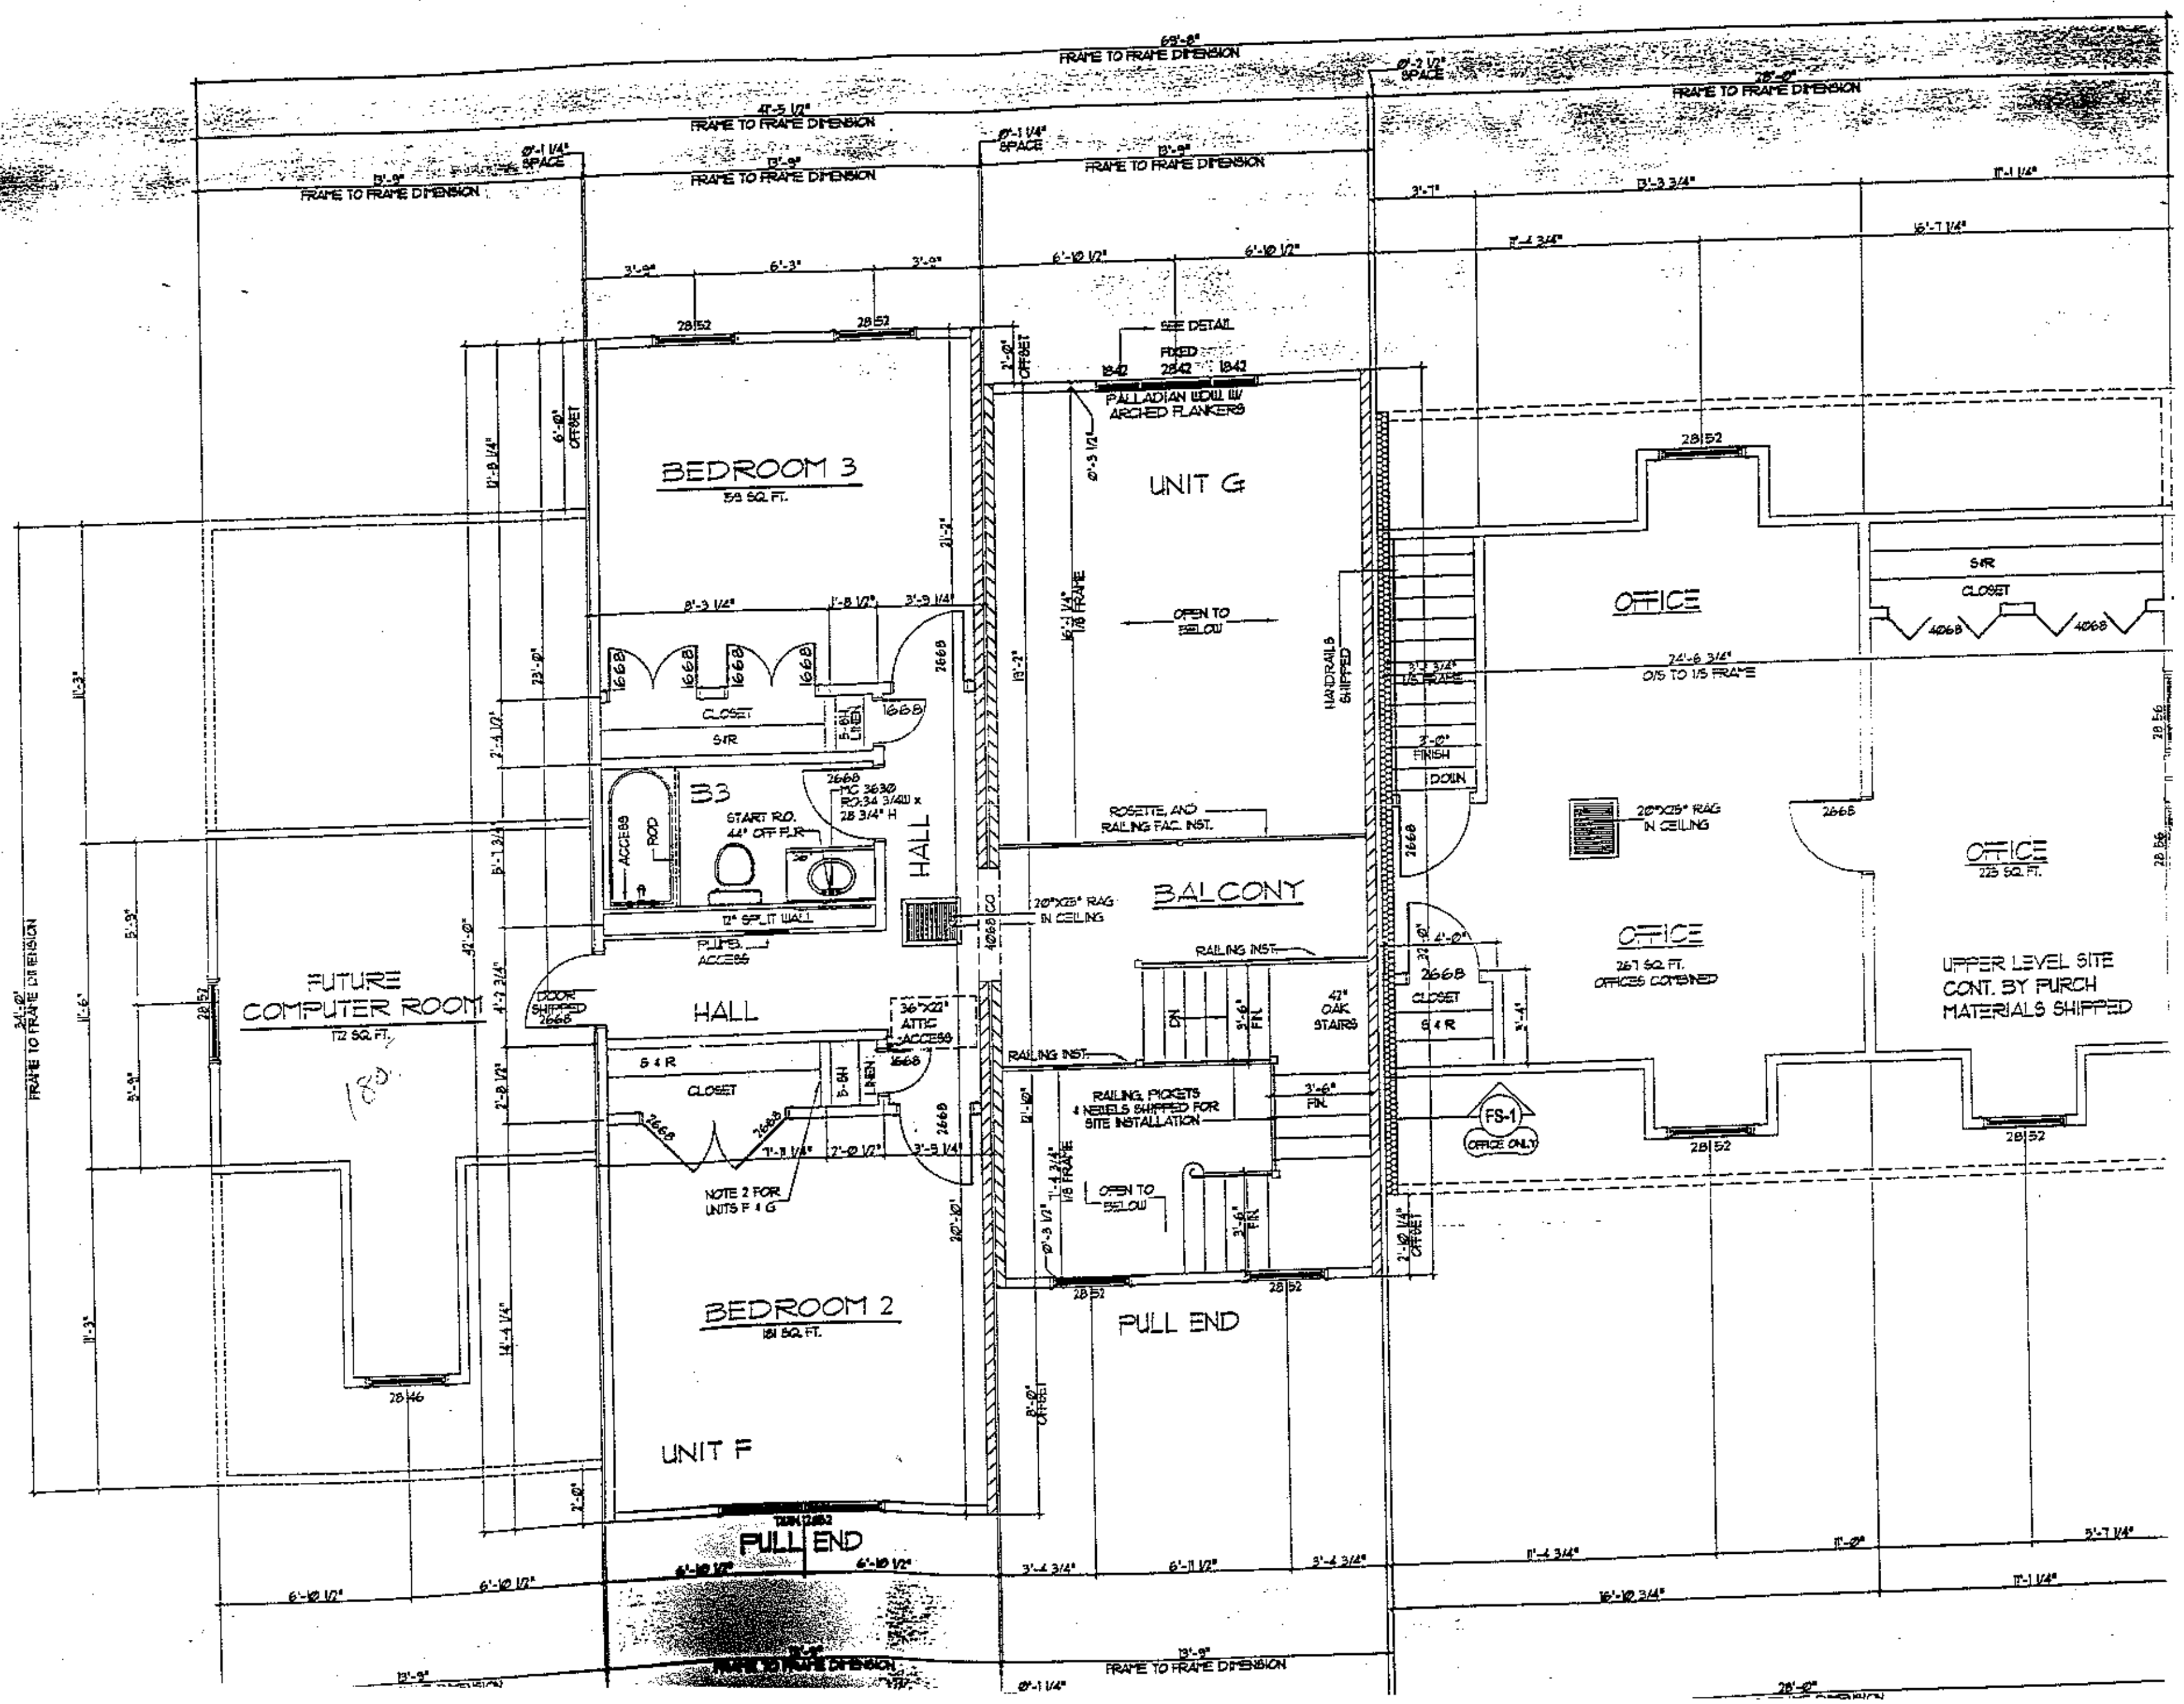

DETAIL 3-3
DETAIL AT OFFICES
EXTERIOR DISCONNECT BY THE PURCHASER
3068 C.O.
3040 C.O.
2'-8" TO BOTTOM OF R.O. OFF FINISH FLR.
FLEXI GLASS FACT. INST.
INST. ¼" ROUND AROUND OPNG TO HOLD FLEXI GLASS
FRAME TO FRAME DIMENSION
BREAKFAST
13 SQ. FT.
GREAT RM.
264 SQ. FT.
UNIT C
HARDWOOD FACT. INST.
UNIT D
OFFICE
16 SQ. FT.
OFFICE
16 SQ. FT.
KITCHEN
BEDROOM 1
149 SQ. FT.
DINING RM.
156 SQ. FT.
FOYER
UNIT A
UNIT B
UNIT E
DISPLAY AREA
PULL END
PULL END
WALK-OUT BAY FACT. INST.
PROPANE GAS FIREPLACE FACTORY INSTALLED
GAS FIREPLACE FACT. INST.
HANDICAP RAMP SUPPLIED AND SITE CONST. BY THE PURCHASER
2" FURR-OUT WALL W/6" CLEAR SPACE
5'X1' CONC. TERRACE BY THE PURCH.
42¾" X 48¾" R.O. 3636 ACRYLIC BLOCK LDU
48" GLASS SHOWER ENCLOSURE
GARDEN TUB ACCESS
CULTURED MARBLE
KNEEWALL
WALK-IN CLOSET
LINEN
5' SH
36" HGT. KNEEWALL W/ 5" RAISED BAR TOP
GARBAGE DISPOSAL
DW
CERAMIC TILE BSH
CONDUITS FOR DISHWASHER
OPEN TO ABOVE
HANDRAIL SHIPPED
NEWEL POST, HANDRAILS, & PICKETS F.AC. INST.
200 AMP PANEL
2ea. 2" CONDUITS FOR H.V.A.C. TO ATTIC
FS-1
OFFICE ONLY
IN LINE WATER HEATER
PULL OUT PUSH WITH PANTRY CABT
FLAT CEILING
LINE OF BALCONY
½" SILL HGT. SELF CLOSING HINGES
½" SILL HEIGHT W/B SELF-CLOSING HINGES
PAPER TOWEL DISPENSER 40" OFF FLOOR (FLUSH MOUNT)
2 HR. FIRE WALL
TURNAROUND
36" GRAB BAR
MOUNT GRAB BARS
TRAY CEILING SEE DETAIL
8" DECORATIVE COLUMNS
36" HGT. KNEEWALLS 1-1/2 PAINTED CAP AND 18" DIA. DECOR. COLUMN SHIPPED SEE DETAIL
DELUXE ACCENT WALL W/ UPSCALE 2 PIECE CHAIRRAIL AT DINING RM. WALLS
3/4" SLOPED PORCH MAT. FRG. SHIPPED FOR SITE CONSTRUCTION BY THE PURCHASER AT THIS LOCATION
SEE BEAM SPLICE DETAIL 2


BEDROOM 3
BEDROOM 2
FUTURE COMPUTER ROOM
UNIT G
UNIT F
BALCONY
HALL
CLOSET
OFFICE
PULL END
PALLADIAN WDW W/ ARCHED FLANKERS
OPEN TO BELOW
42" OAK STAIRS
RAILING, PICKETS & NEWELS SHIPPED FOR SITE INSTALLATION
UPPER LEVEL SITE CONT. BY PURCH MATERIALS SHIPPED
FRAME TO FRAME DIMENSION
? FOR DUAL