
DAS DON ALLEN & ASSOCIATES, P. A.
"Since 1971"
Commercial * Residential * Mortgage Surveys * Multi-Family
Construction Staking * Subdivision Design * Topographical
(704) 664-7029 (704) 664-8041 Fax

I, certify that this map was drawn under my supervision from an actual survey made under my supervision recorded in deed book 759, page 691, and/or plat book 17, page 2, that the ratio of precision is 1':10,000, that this map was prepared in accordance with the General Statutes of North Carolina Chapter 89C. my hand and seal on the 18, day of NOVEMBER, A.D. 20 04.

WILLIAM M. ALLEN, PLS

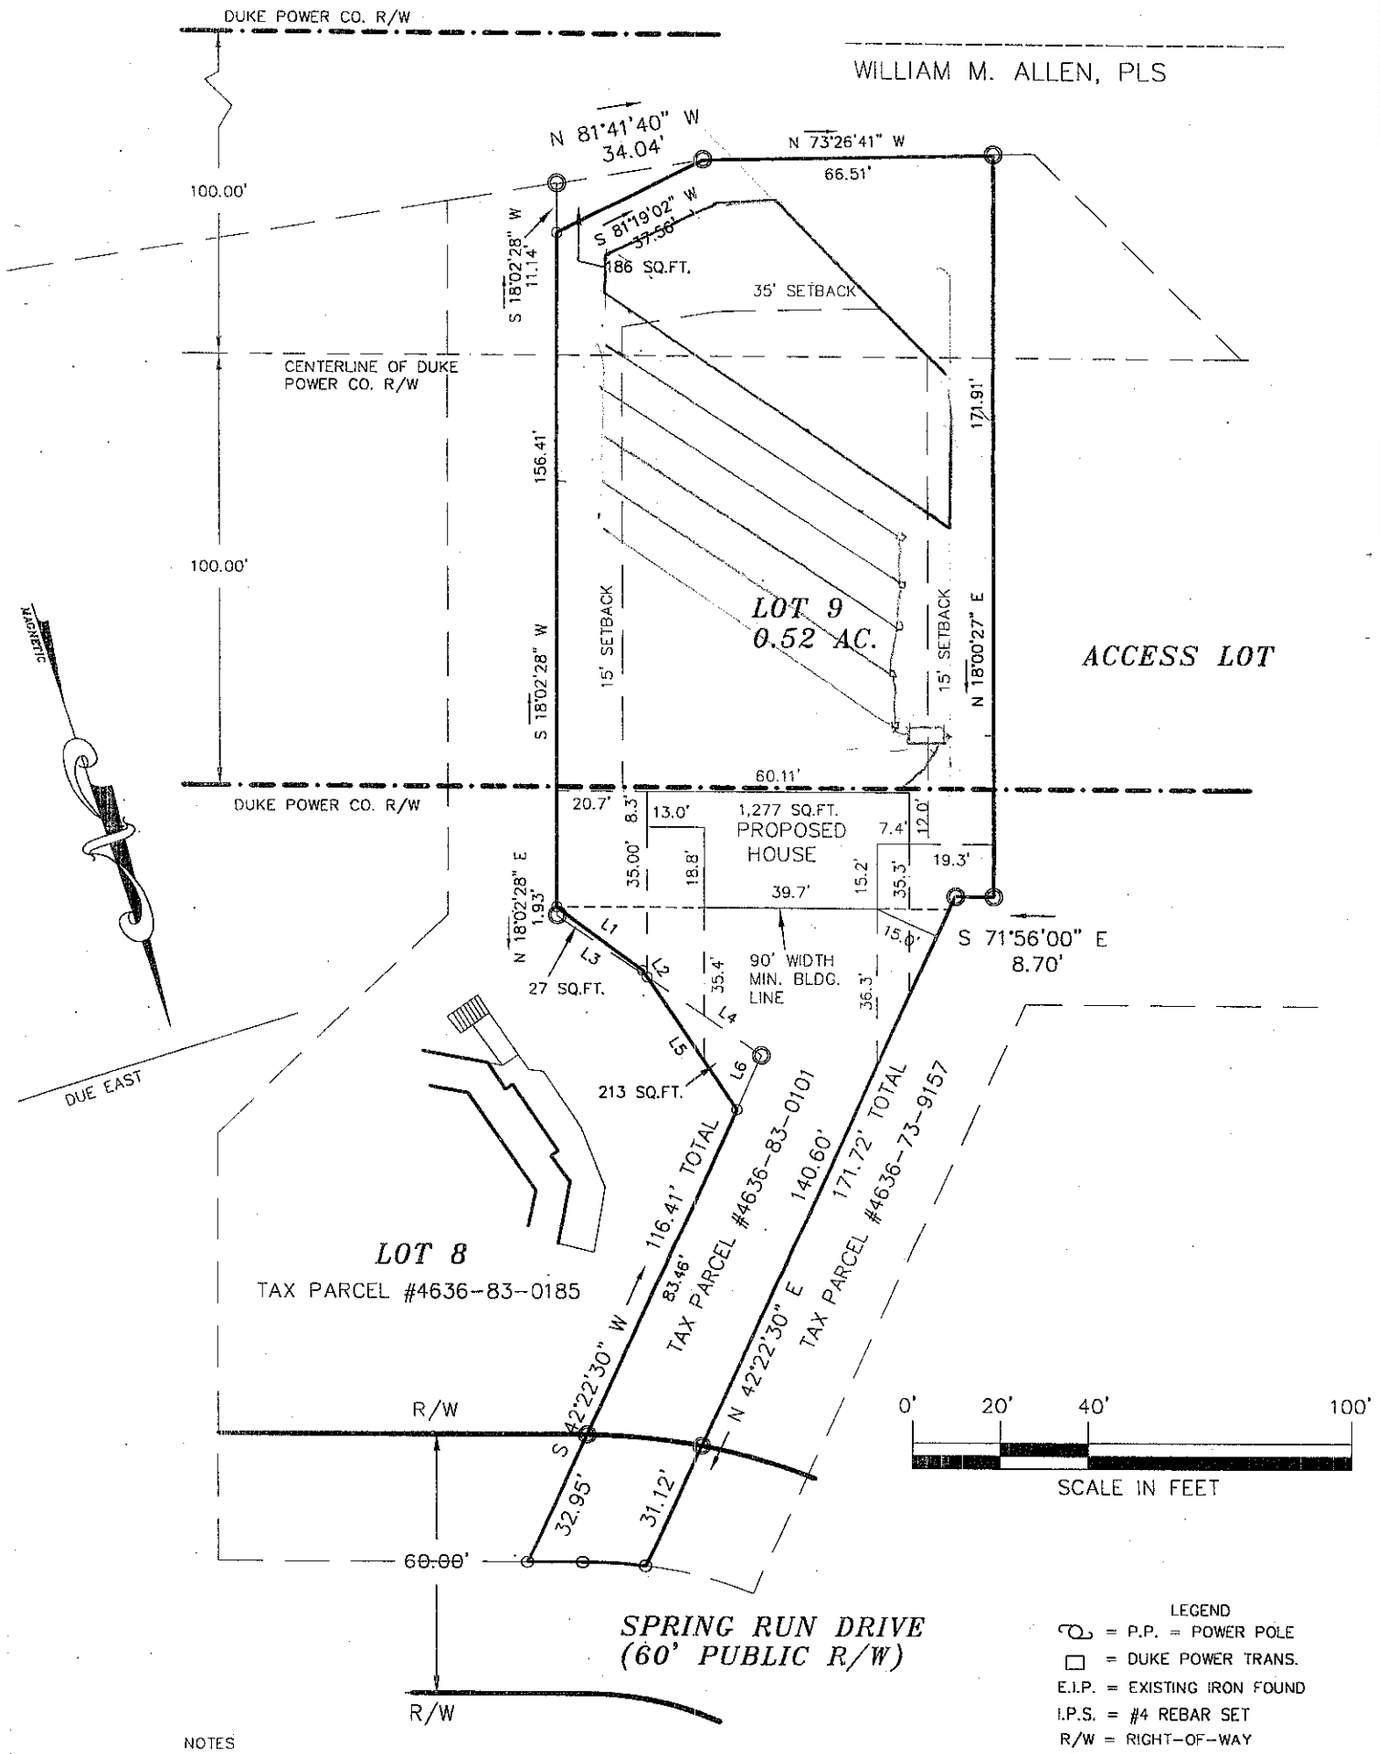

LEGEND
- P.P. = POWER POLE
- = DUKE POWER TRANS.
- E.I.P. = EXISTING IRON FOUND
- I.P.S. = #4 REBAR SET
- R/W = RIGHT-OF-WAY
- (W) = WELL
- BTL = BUILD TO LINE
- LP = LIGHT POLE
- PDE = PUBLIC DRAINAGE EASEMENT

NOTES
1) THIS PROPERTY MAY BE SUBJECT TO ANY EASEMENTS AND/OR RIGHTS OF WAY OF RECORD.
2) ACREAGE COMPUTED BY THE COORDINATE METHOD.
3) UNDERGROUND POWER

PLOT PLAN SURVEY

OF

LOT 9 LEAF – TRENT, INC.

DAVIDSON TWSP., IREDELL CO., N.C.

SCALE 1" = 40'

ACQUIRED BY: HOWARD GUZEIT

FIELD BOOK:
FILE: 9654
DC FILE:
TAX MAP NO: 4636830101