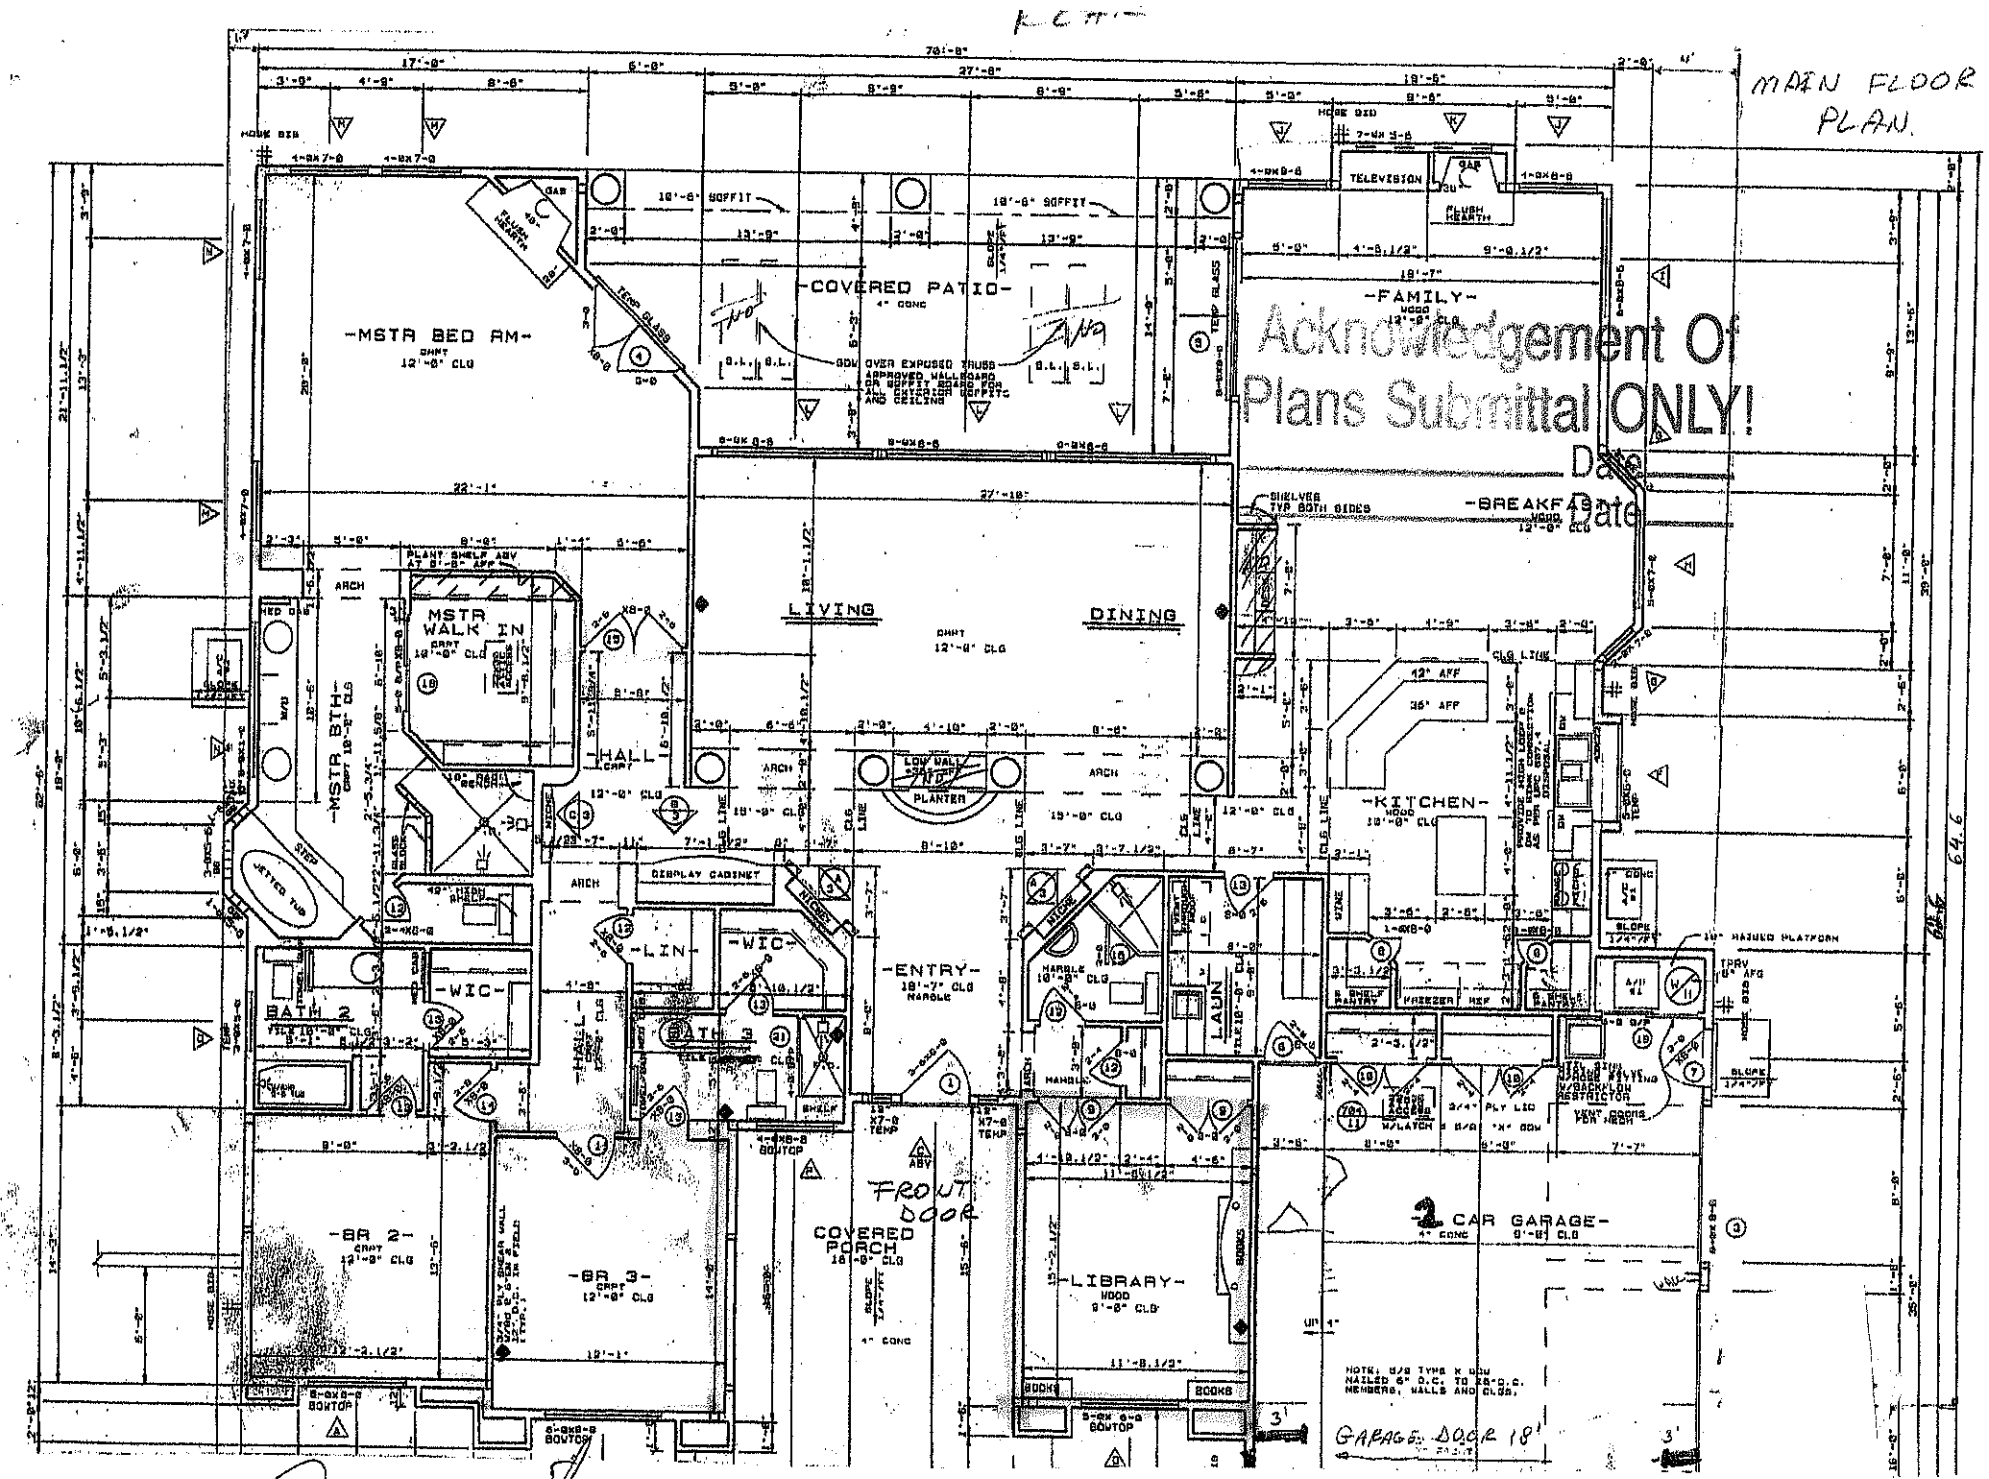


FRONT

MALLARD HED LOT #110
253 SPRING RUN