
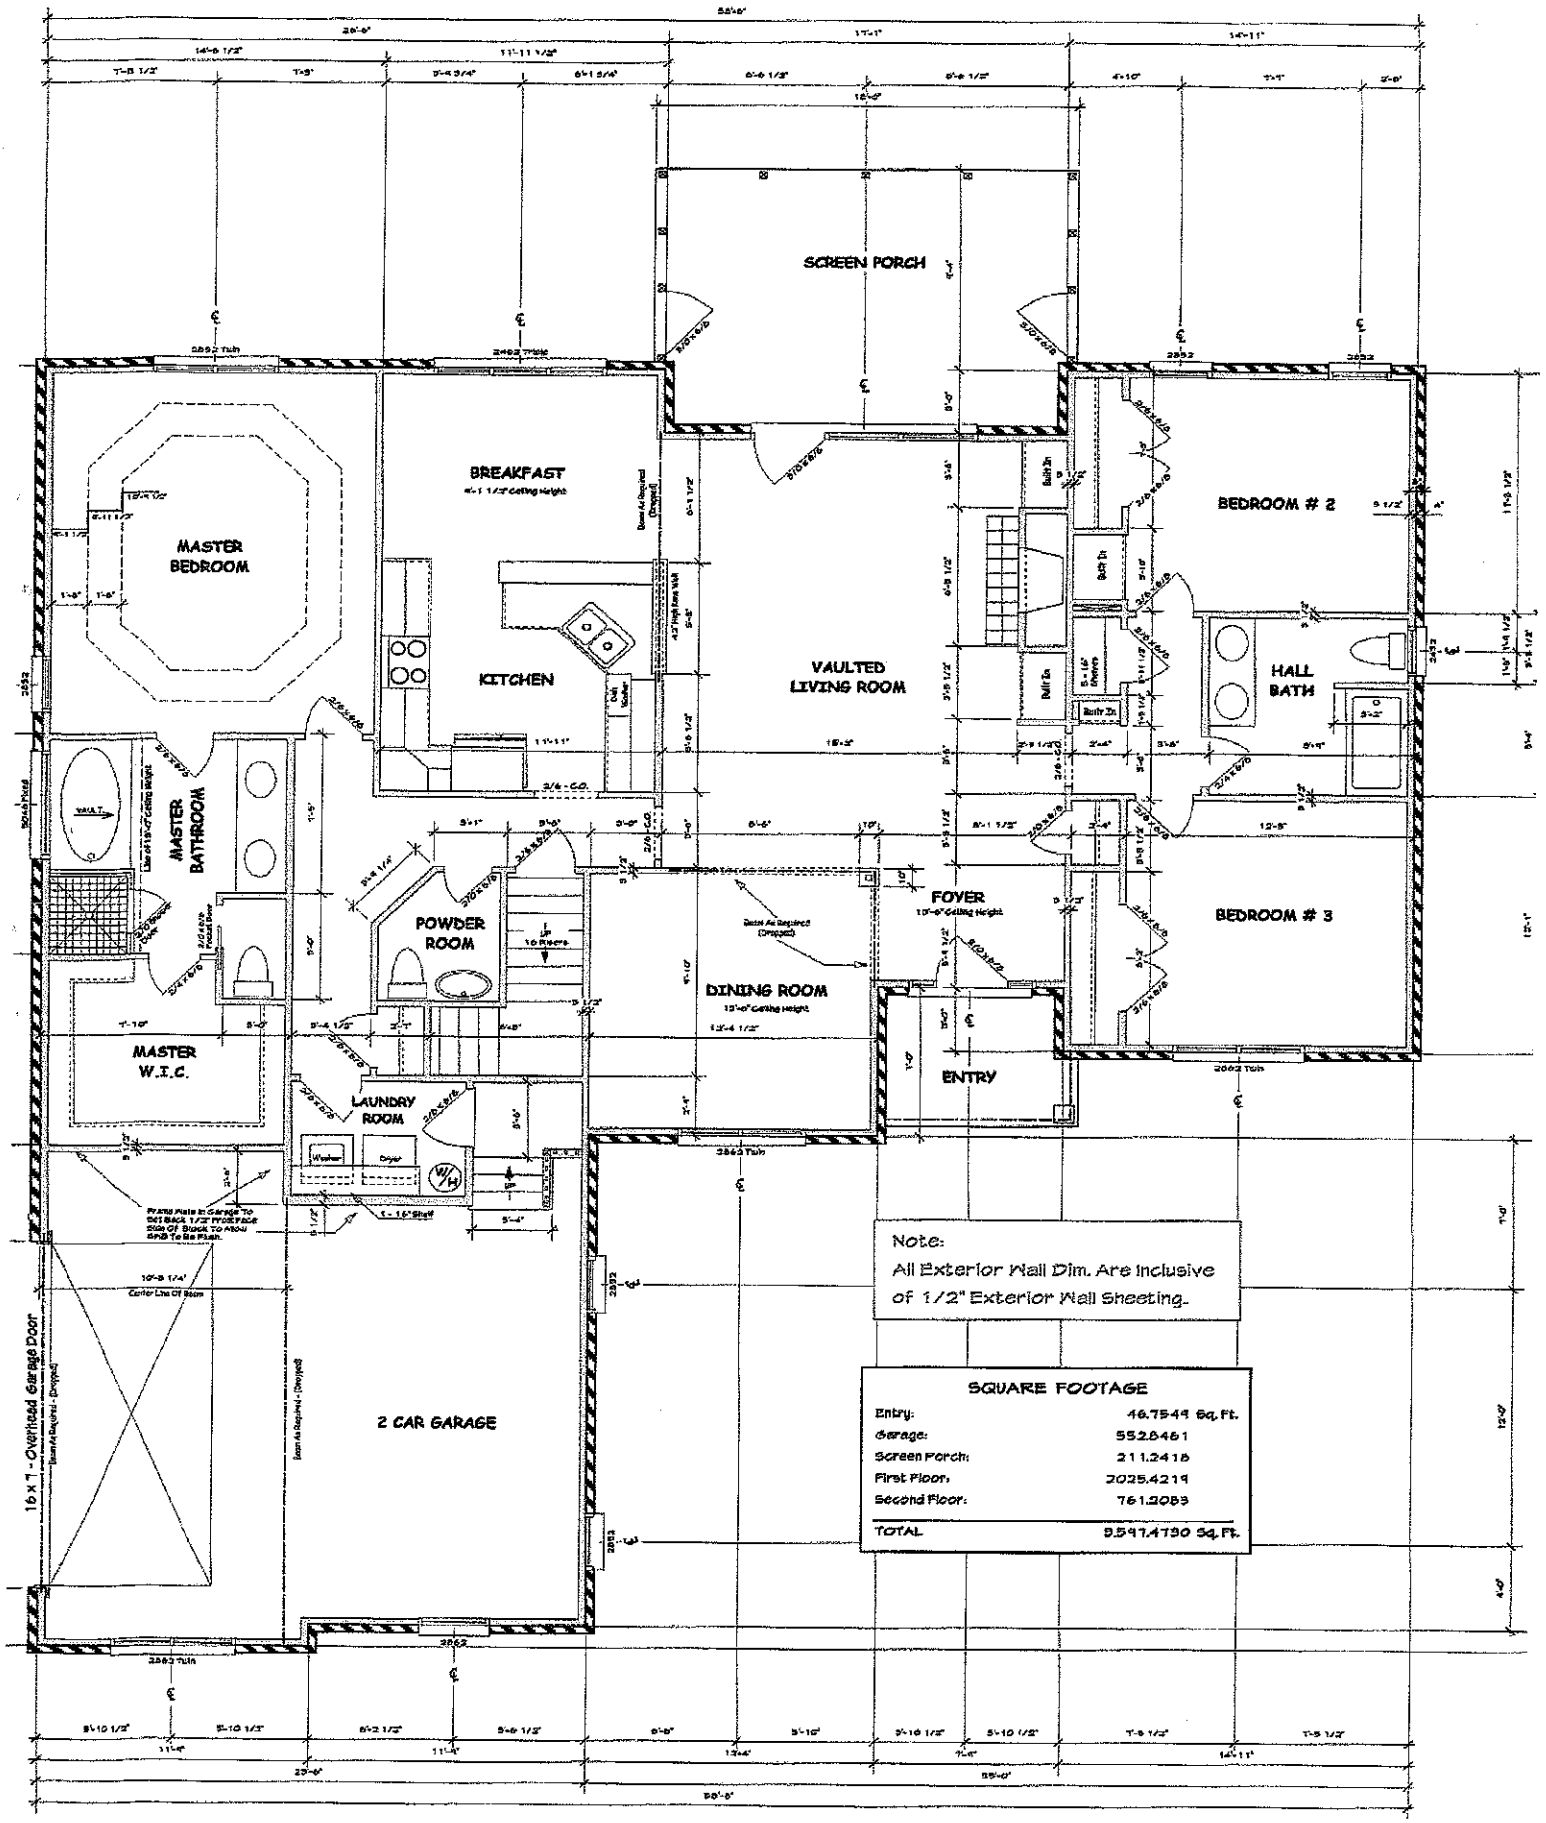


Note:
All Exterior Wall Dim. Are Inclusive of 1/2" Exterior Wall Sheeting.

SQUARE FOOTAGE

Entry:	46.7544 Sq. Ft.
Garage:	552.8461
Screen Porch:	211.2418
First Floor:	2025.4219
Second Floor:	761.2089
TOTAL	3.547.4730 Sq. Ft.

FIRST FLOOR PLAN

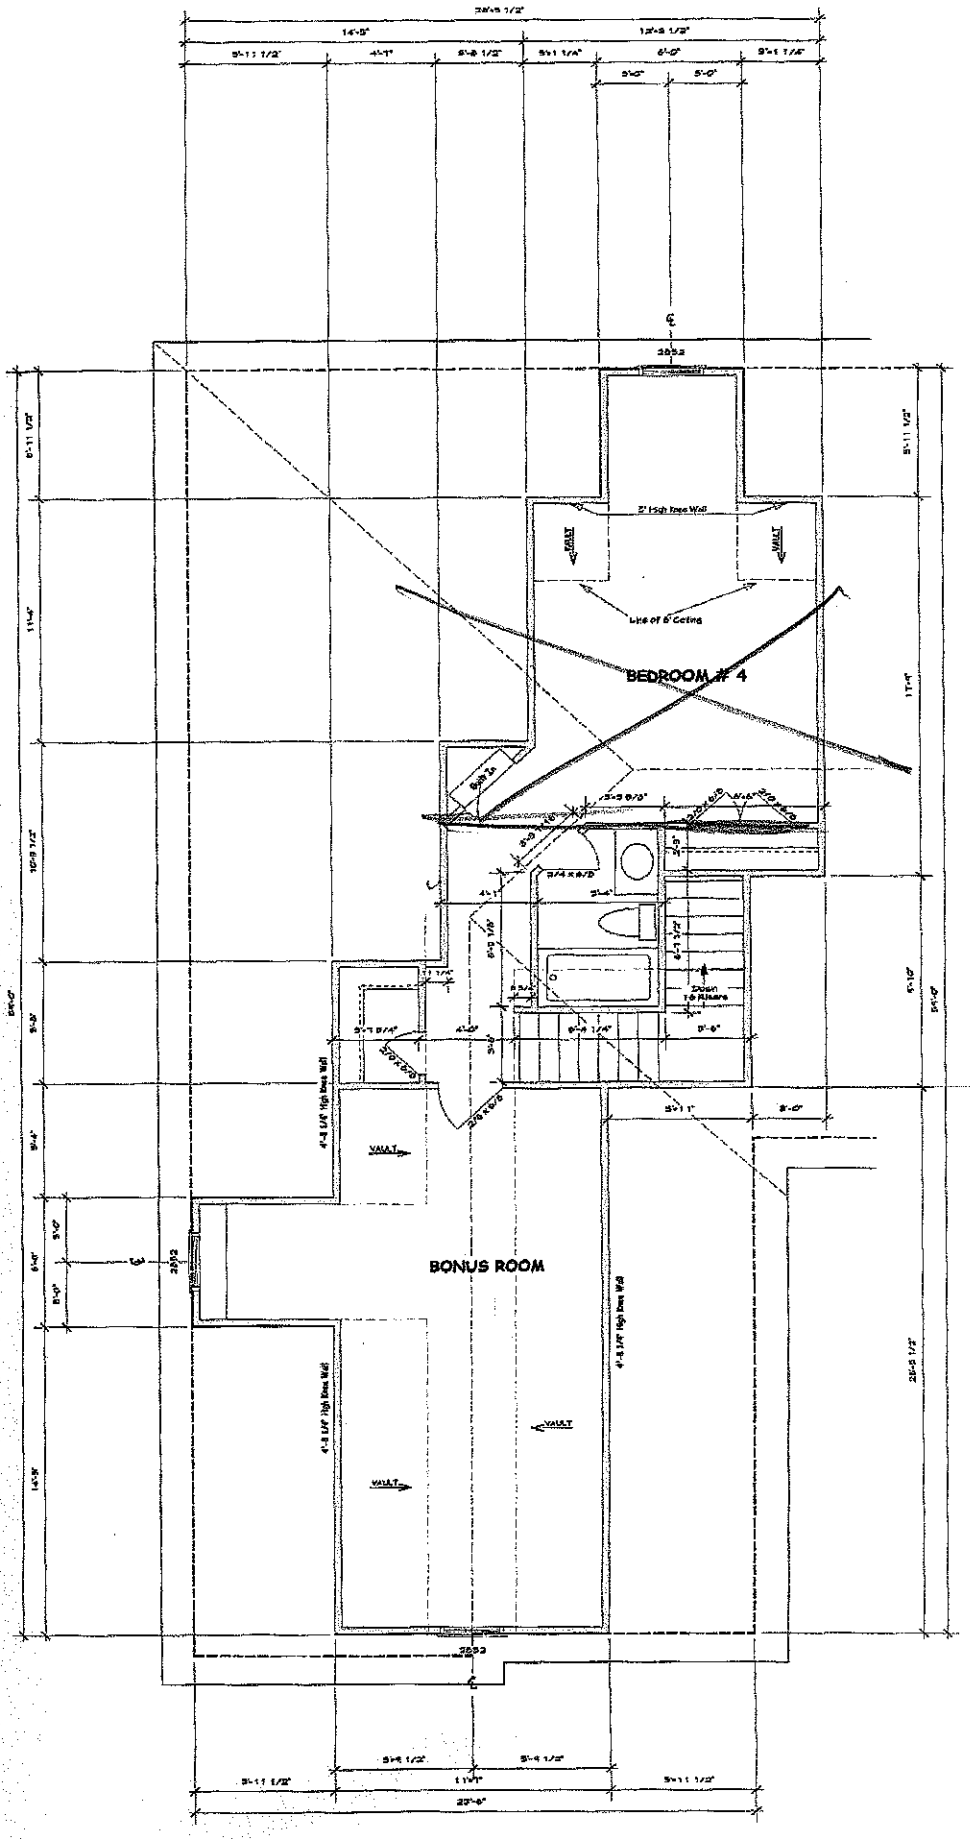

BONUS ROOM FLOOR PLAN