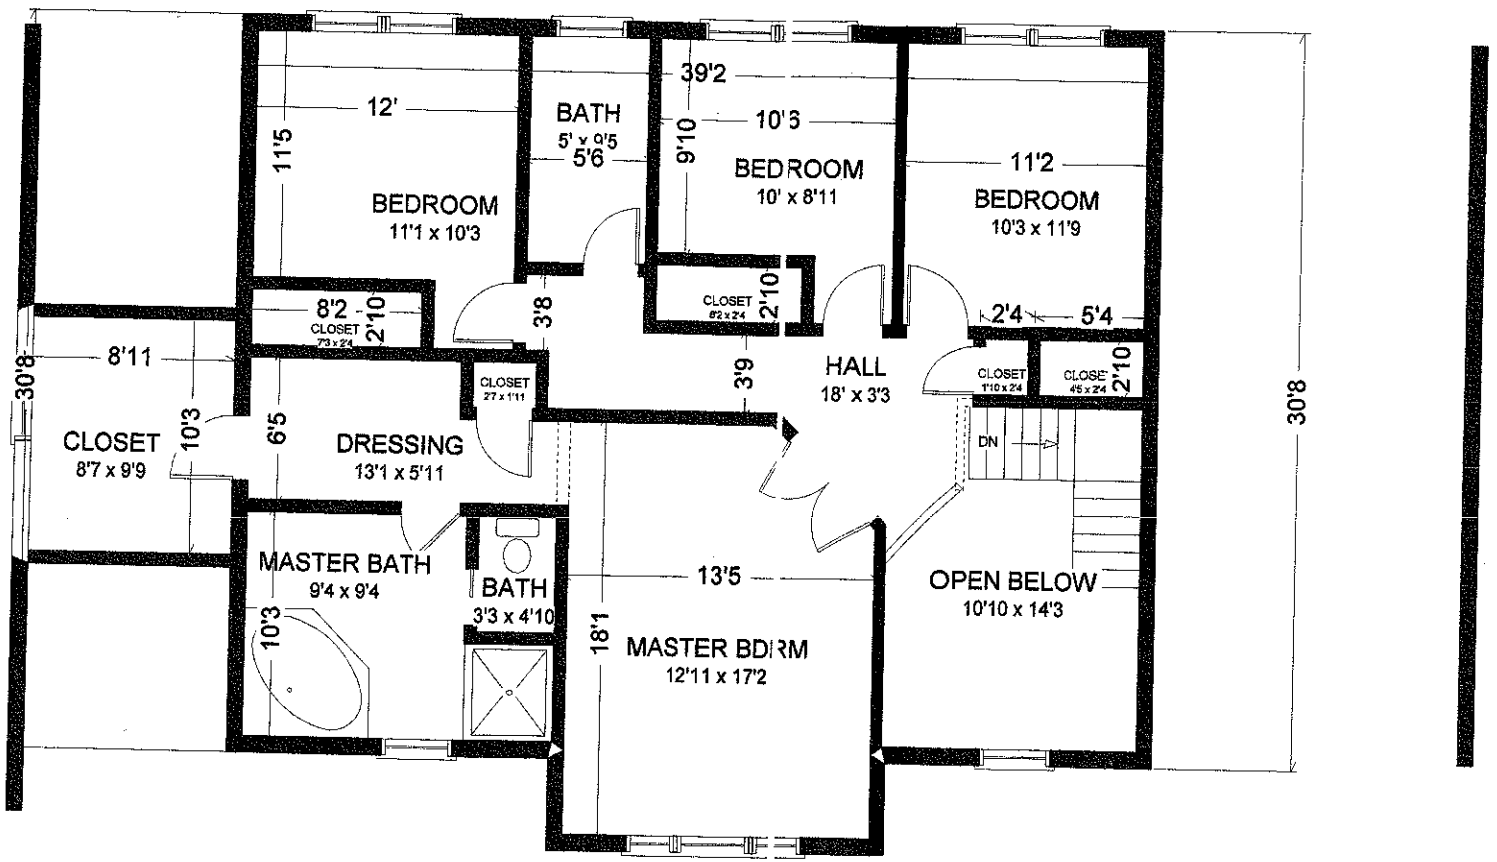


LIVING AREA
1195 sq ft

2ND Floor

1ST Floor

LIVING AREA
1415 sq ft