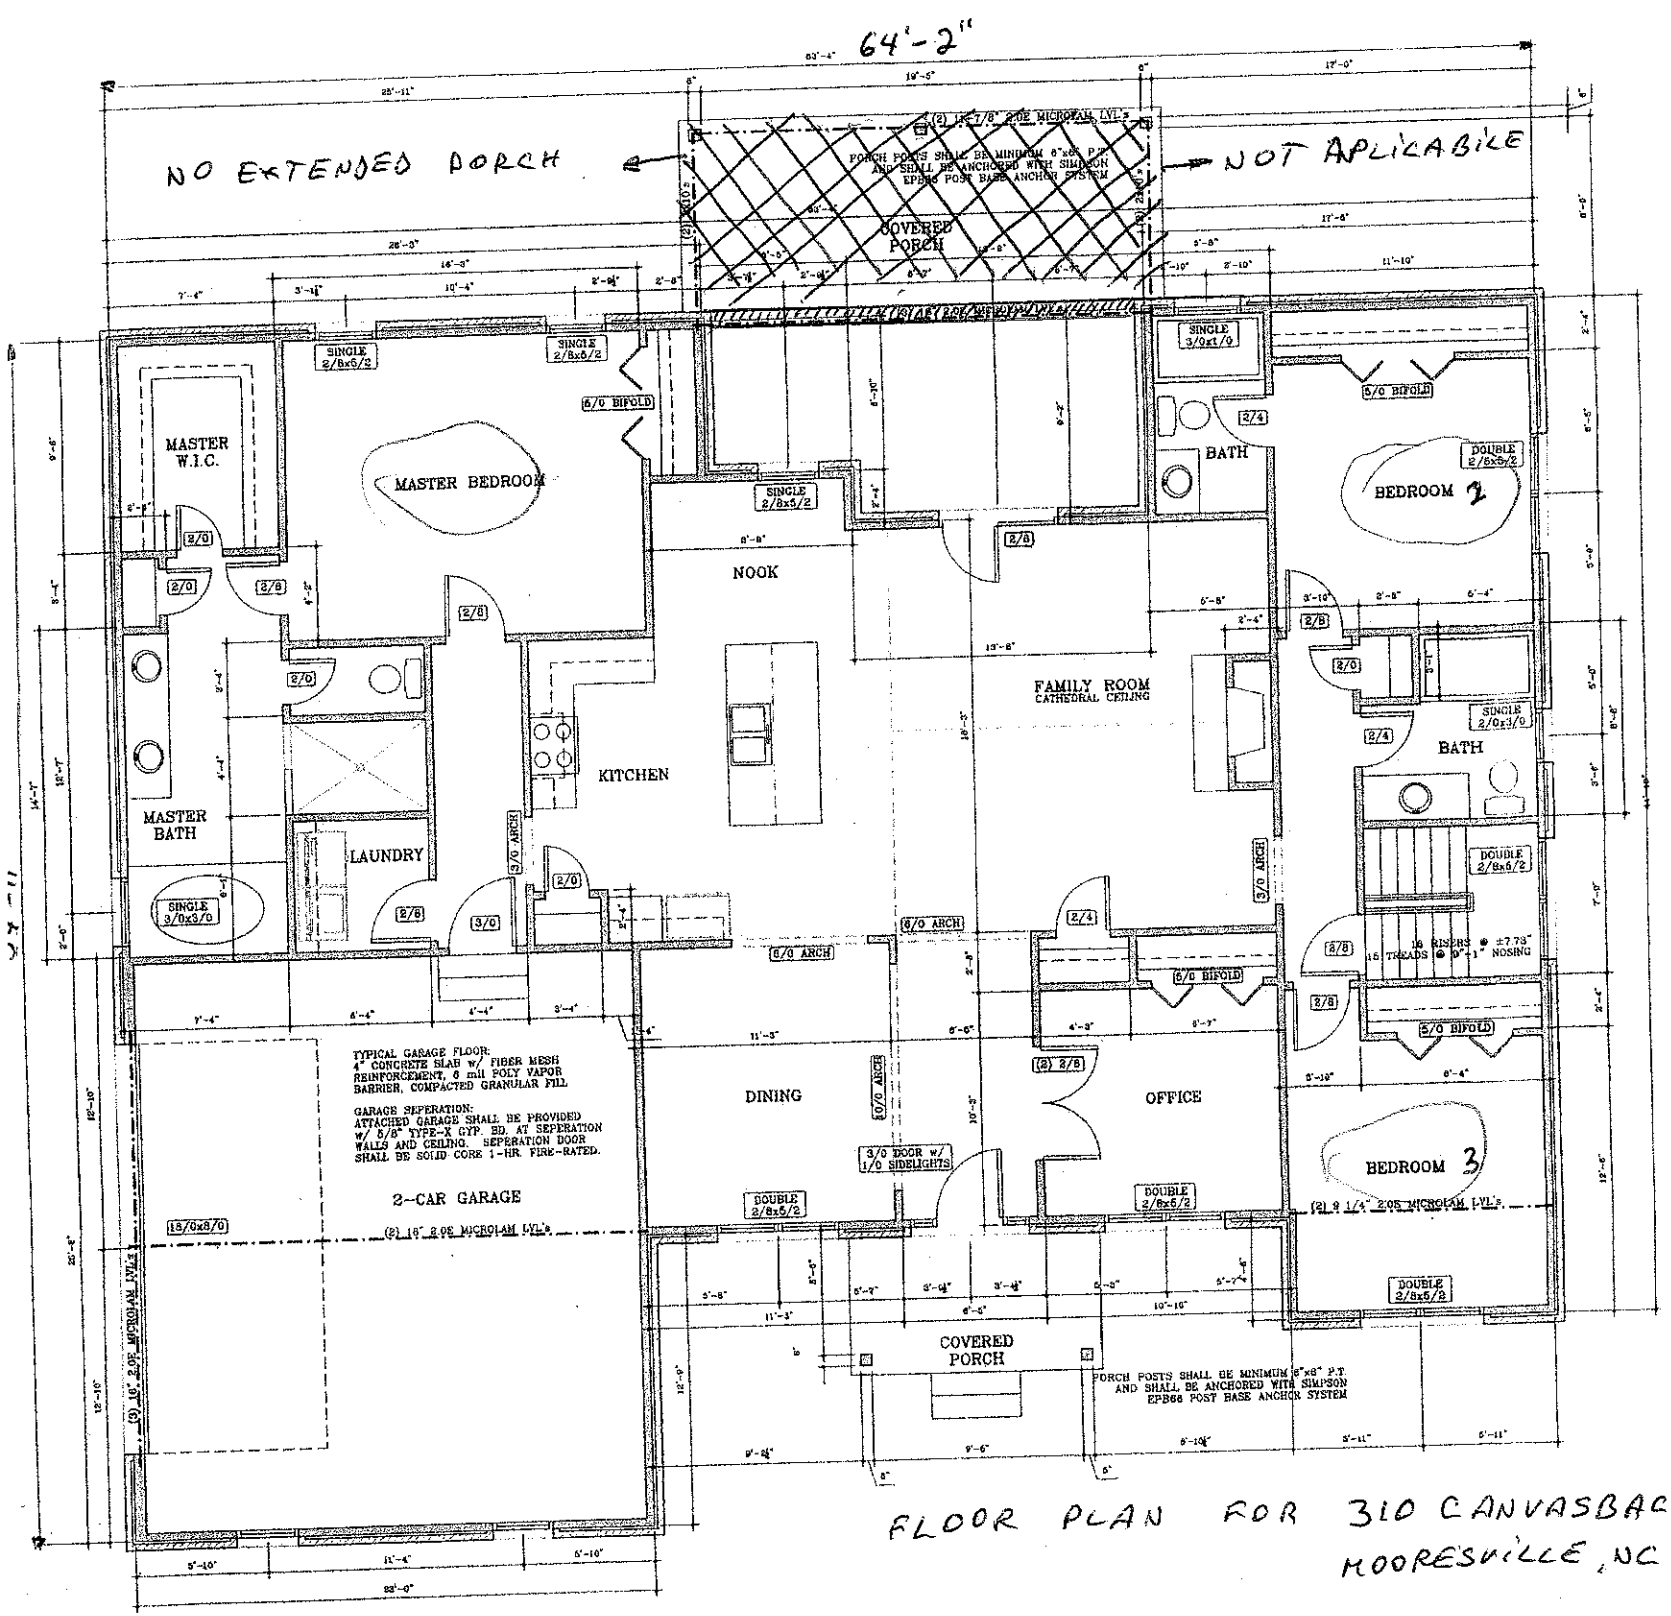


Acknowledgement of Plans Submittal ONLY!

Date 3-01-16

Date 3-14-16

FLOOR PLAN FOR 310 CANVASBACK Rd. LOT#90
MOORESVILLE, NC 28117