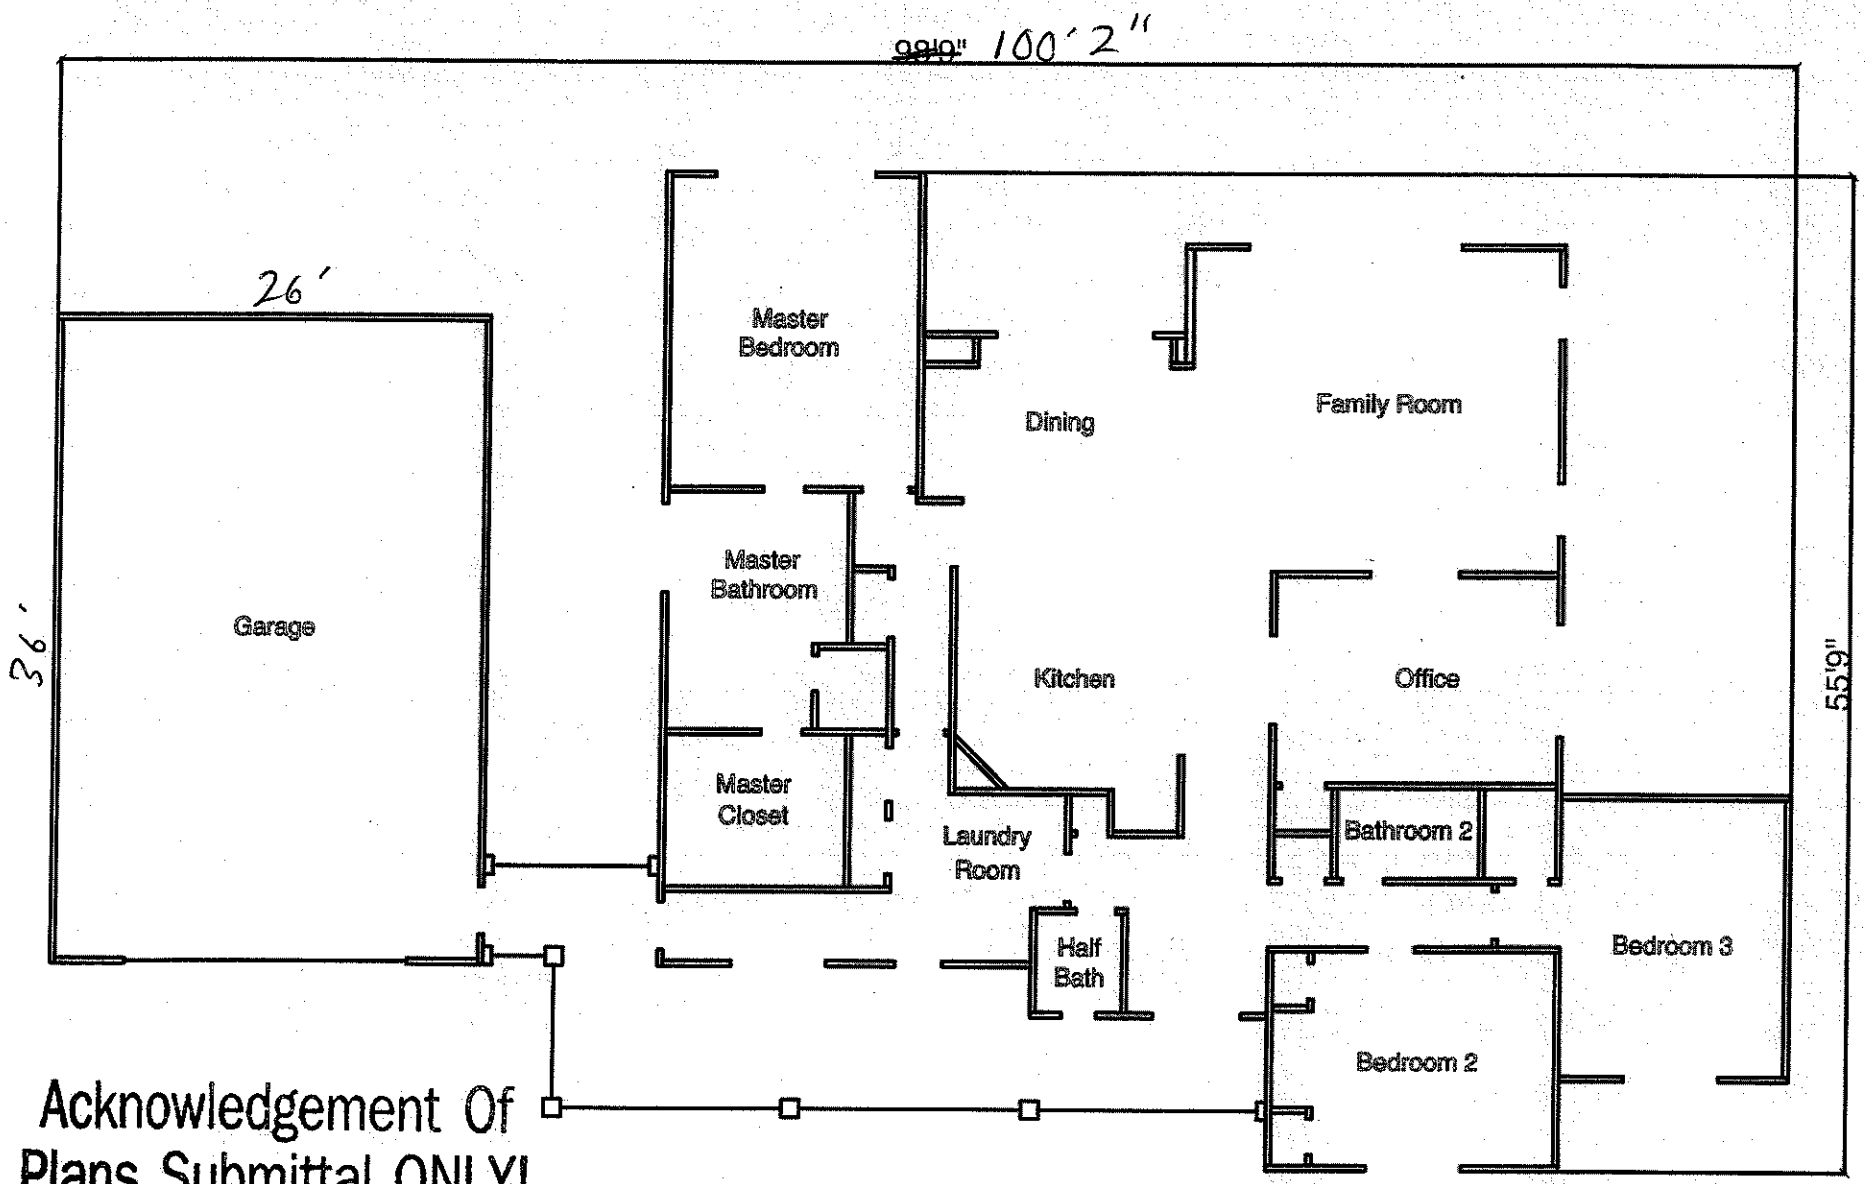
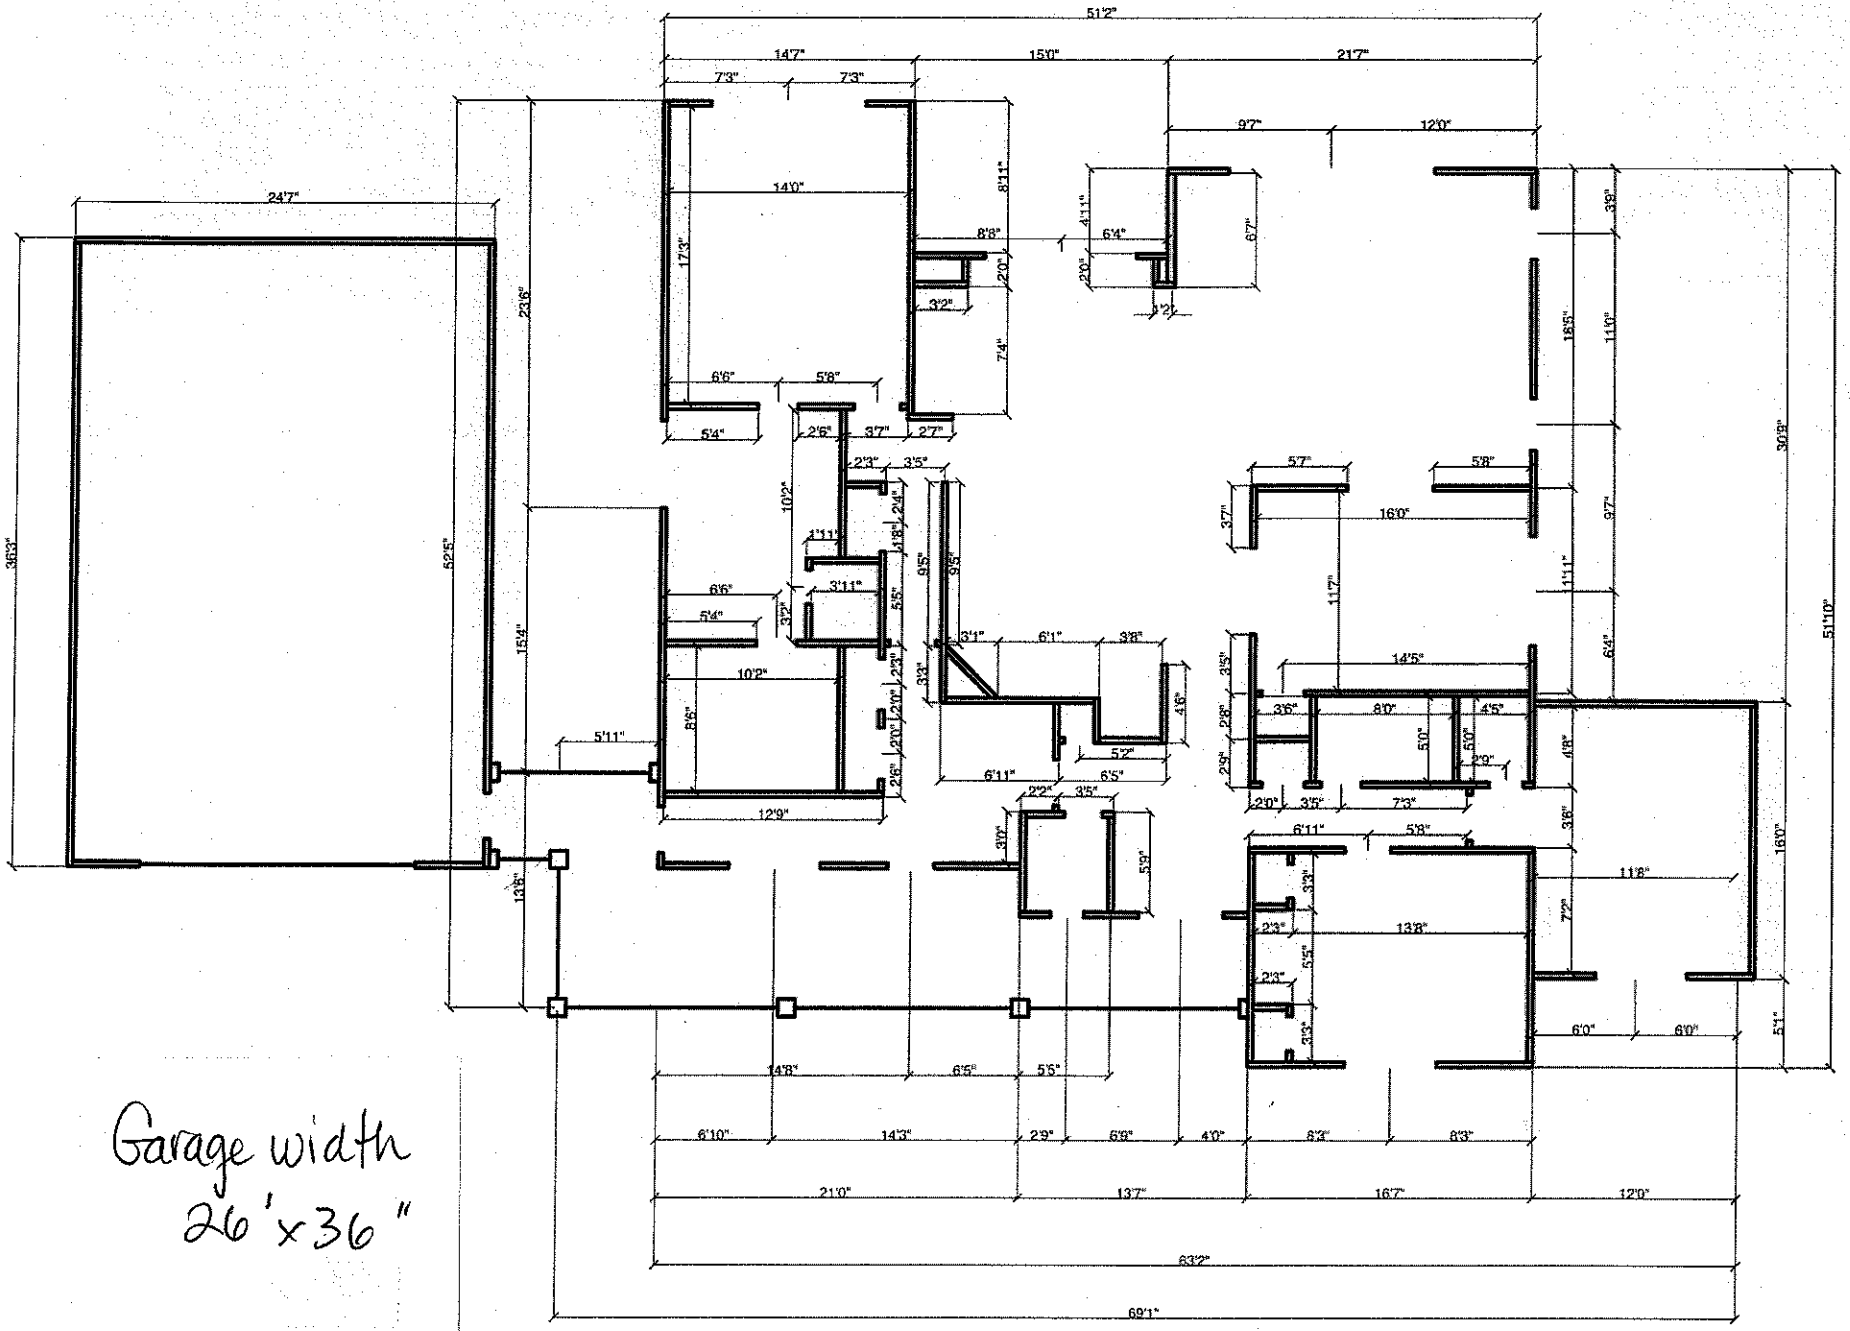


Acknowledgement Of
Plans Submittal ONLY!

B [illegible] Date 5-29-14

[illegible] Date 5-29-14


Garage width
26'x36"