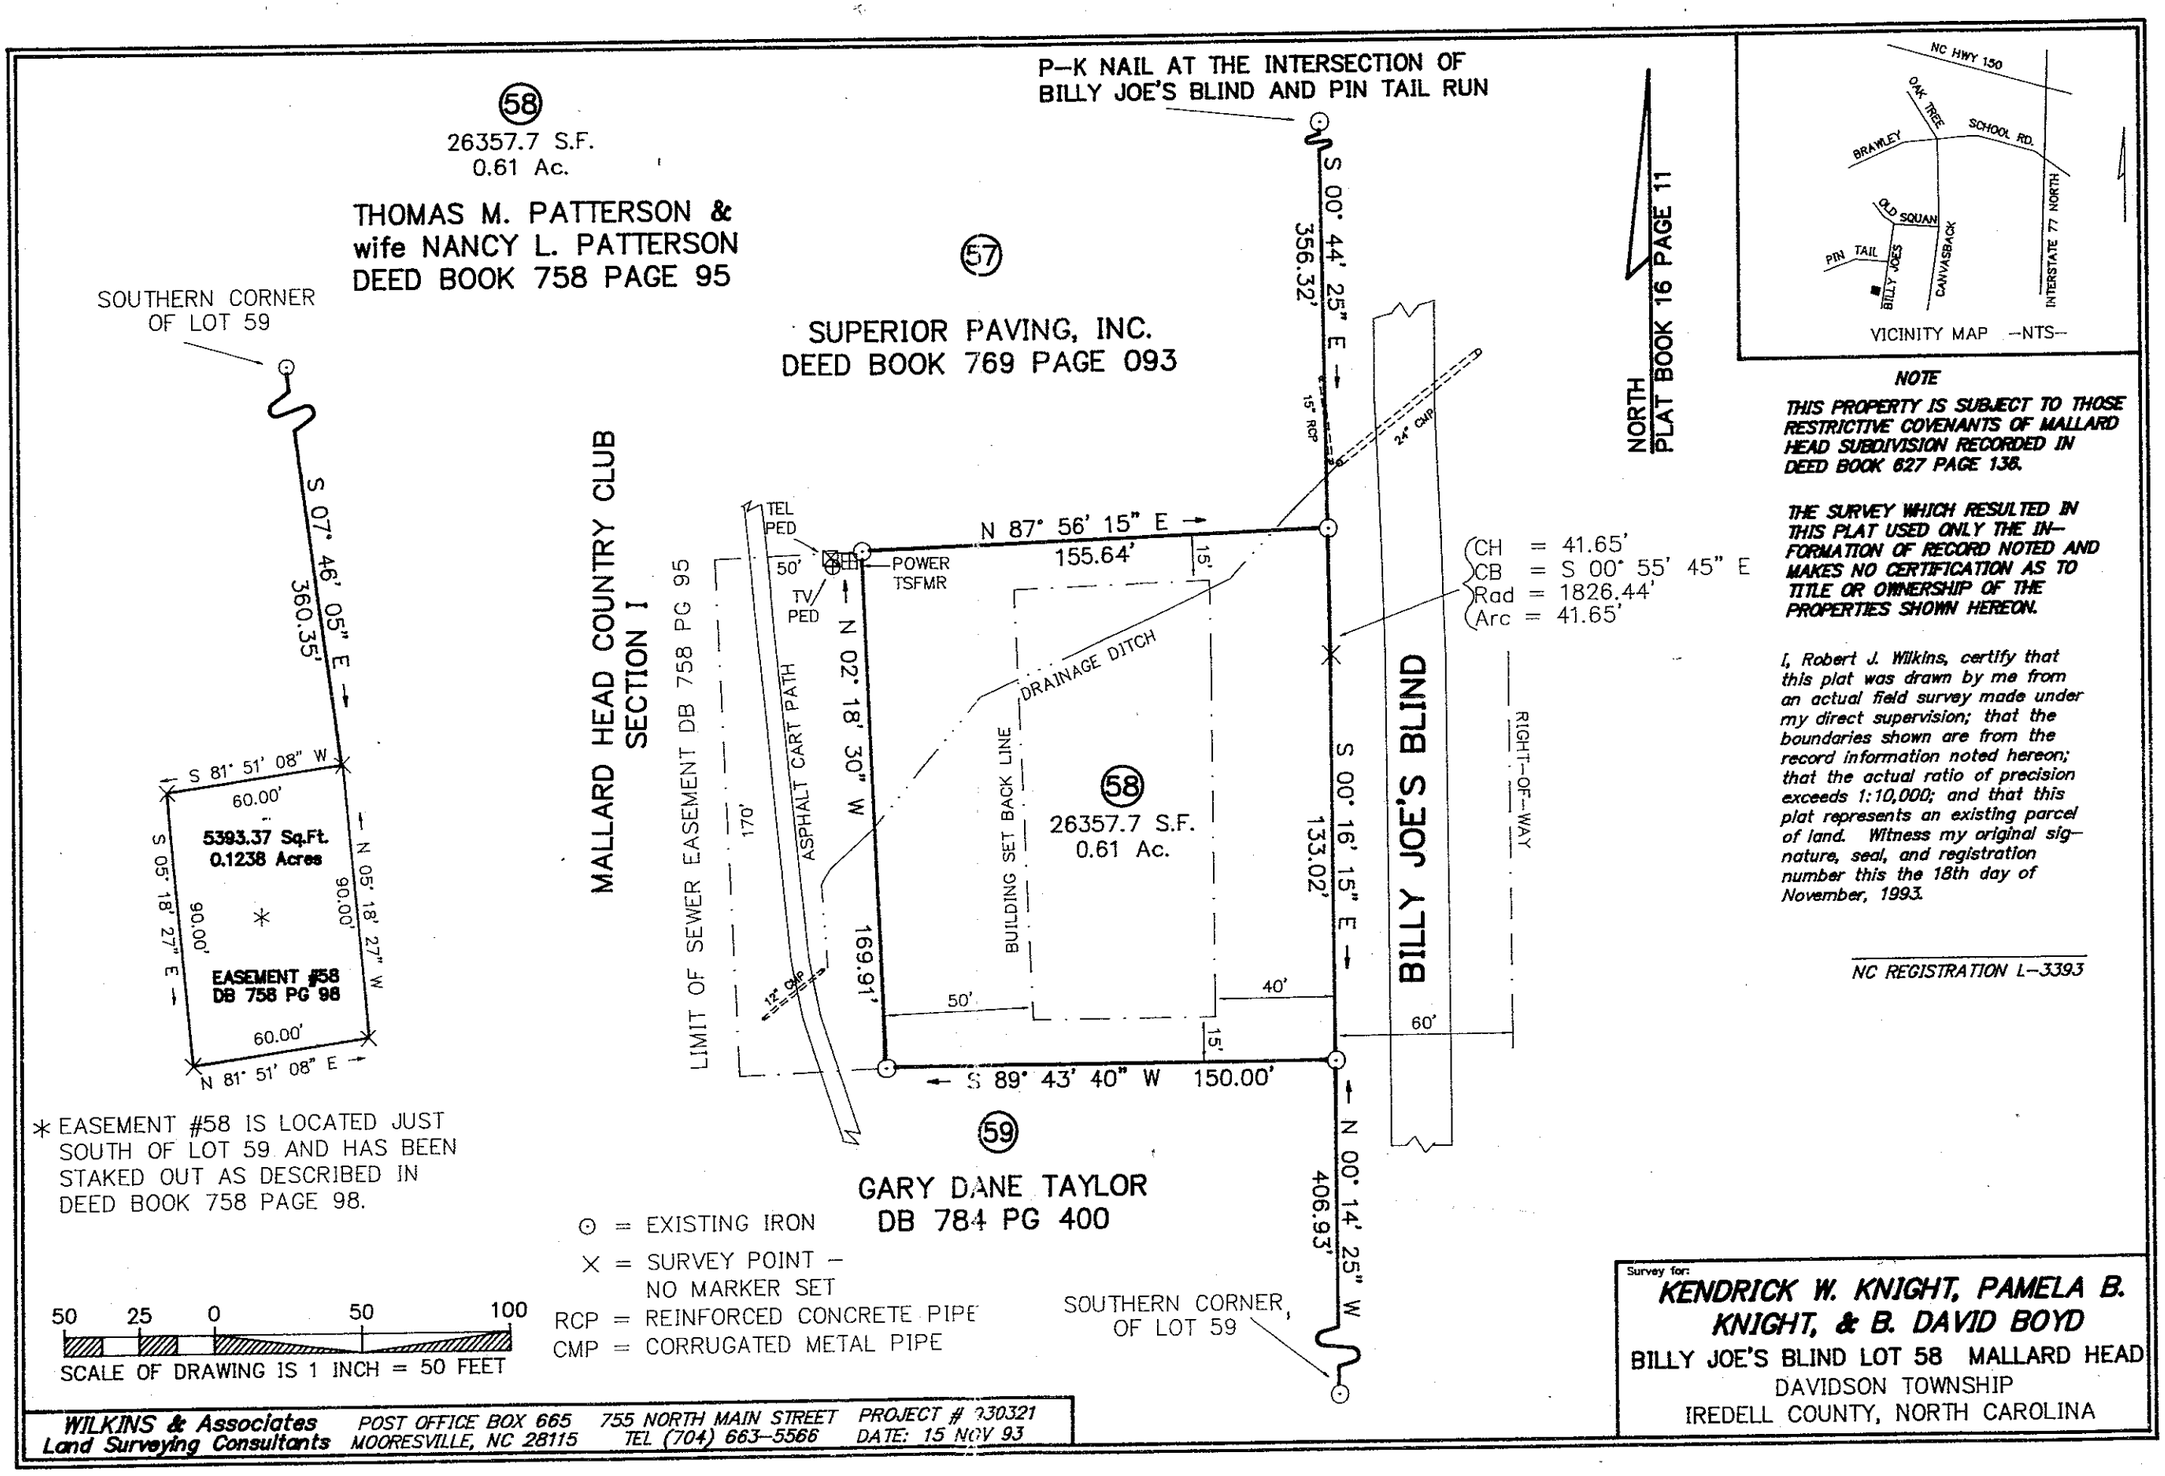


NOTE

THIS PROPERTY IS SUBJECT TO THOSE RESTRICTIVE COVENANTS OF MALLARD HEAD SUBDIVISION RECORDED IN DEED BOOK 627 PAGE 136.

THE SURVEY WHICH RESULTED IN THIS PLAT USED ONLY THE INFORMATION OF RECORD NOTED AND MAKES NO CERTIFICATION AS TO TITLE OR OWNERSHIP OF THE PROPERTIES SHOWN HEREON.

I, Robert J. Wilkins, certify that this plat was drawn by me from an actual field survey made under my direct supervision; that the boundaries shown are from the record information noted hereon; that the actual ratio of precision exceeds 1:10,000; and that this plat represents an existing parcel of land. Witness my original signature, seal, and registration number this the 18th day of November, 1993.

NC REGISTRATION L-3393

Survey for:
KENDRICK W. KNIGHT, PAMELA B. KNIGHT, & B. DAVID BOYD
BILLY JOE'S BLIND LOT 58 MALLARD HEAD
DAVIDSON TOWNSHIP
IREDELL COUNTY, NORTH CAROLINA

WILKINS & Associates
Land Surveying Consultants
POST OFFICE BOX 665 MOORESVILLE, NC 28115
755 NORTH MAIN STREET TEL (704) 663-5566
PROJECT # 930321
DATE: 15 NOV 93