
SURVEY FOR

ER RESTORATION CORP. D.B.A. ROPER CONSTRUCTION CO.

BEING LOT 67 OF MALLARD HEAD COUNTRY CLUB SECTION I
PLAT BOOK 16 PAGE 11, AND TWO EASEMENTS TO THE NORTHEAST

DAVIDSON TOWNSHIP — IREDELL COUNTY, N.C.
SCALE 1" = 30' — AUGUST 22, 1989
L.B. GRIER, R.S. — STATESVILLE, N.C.

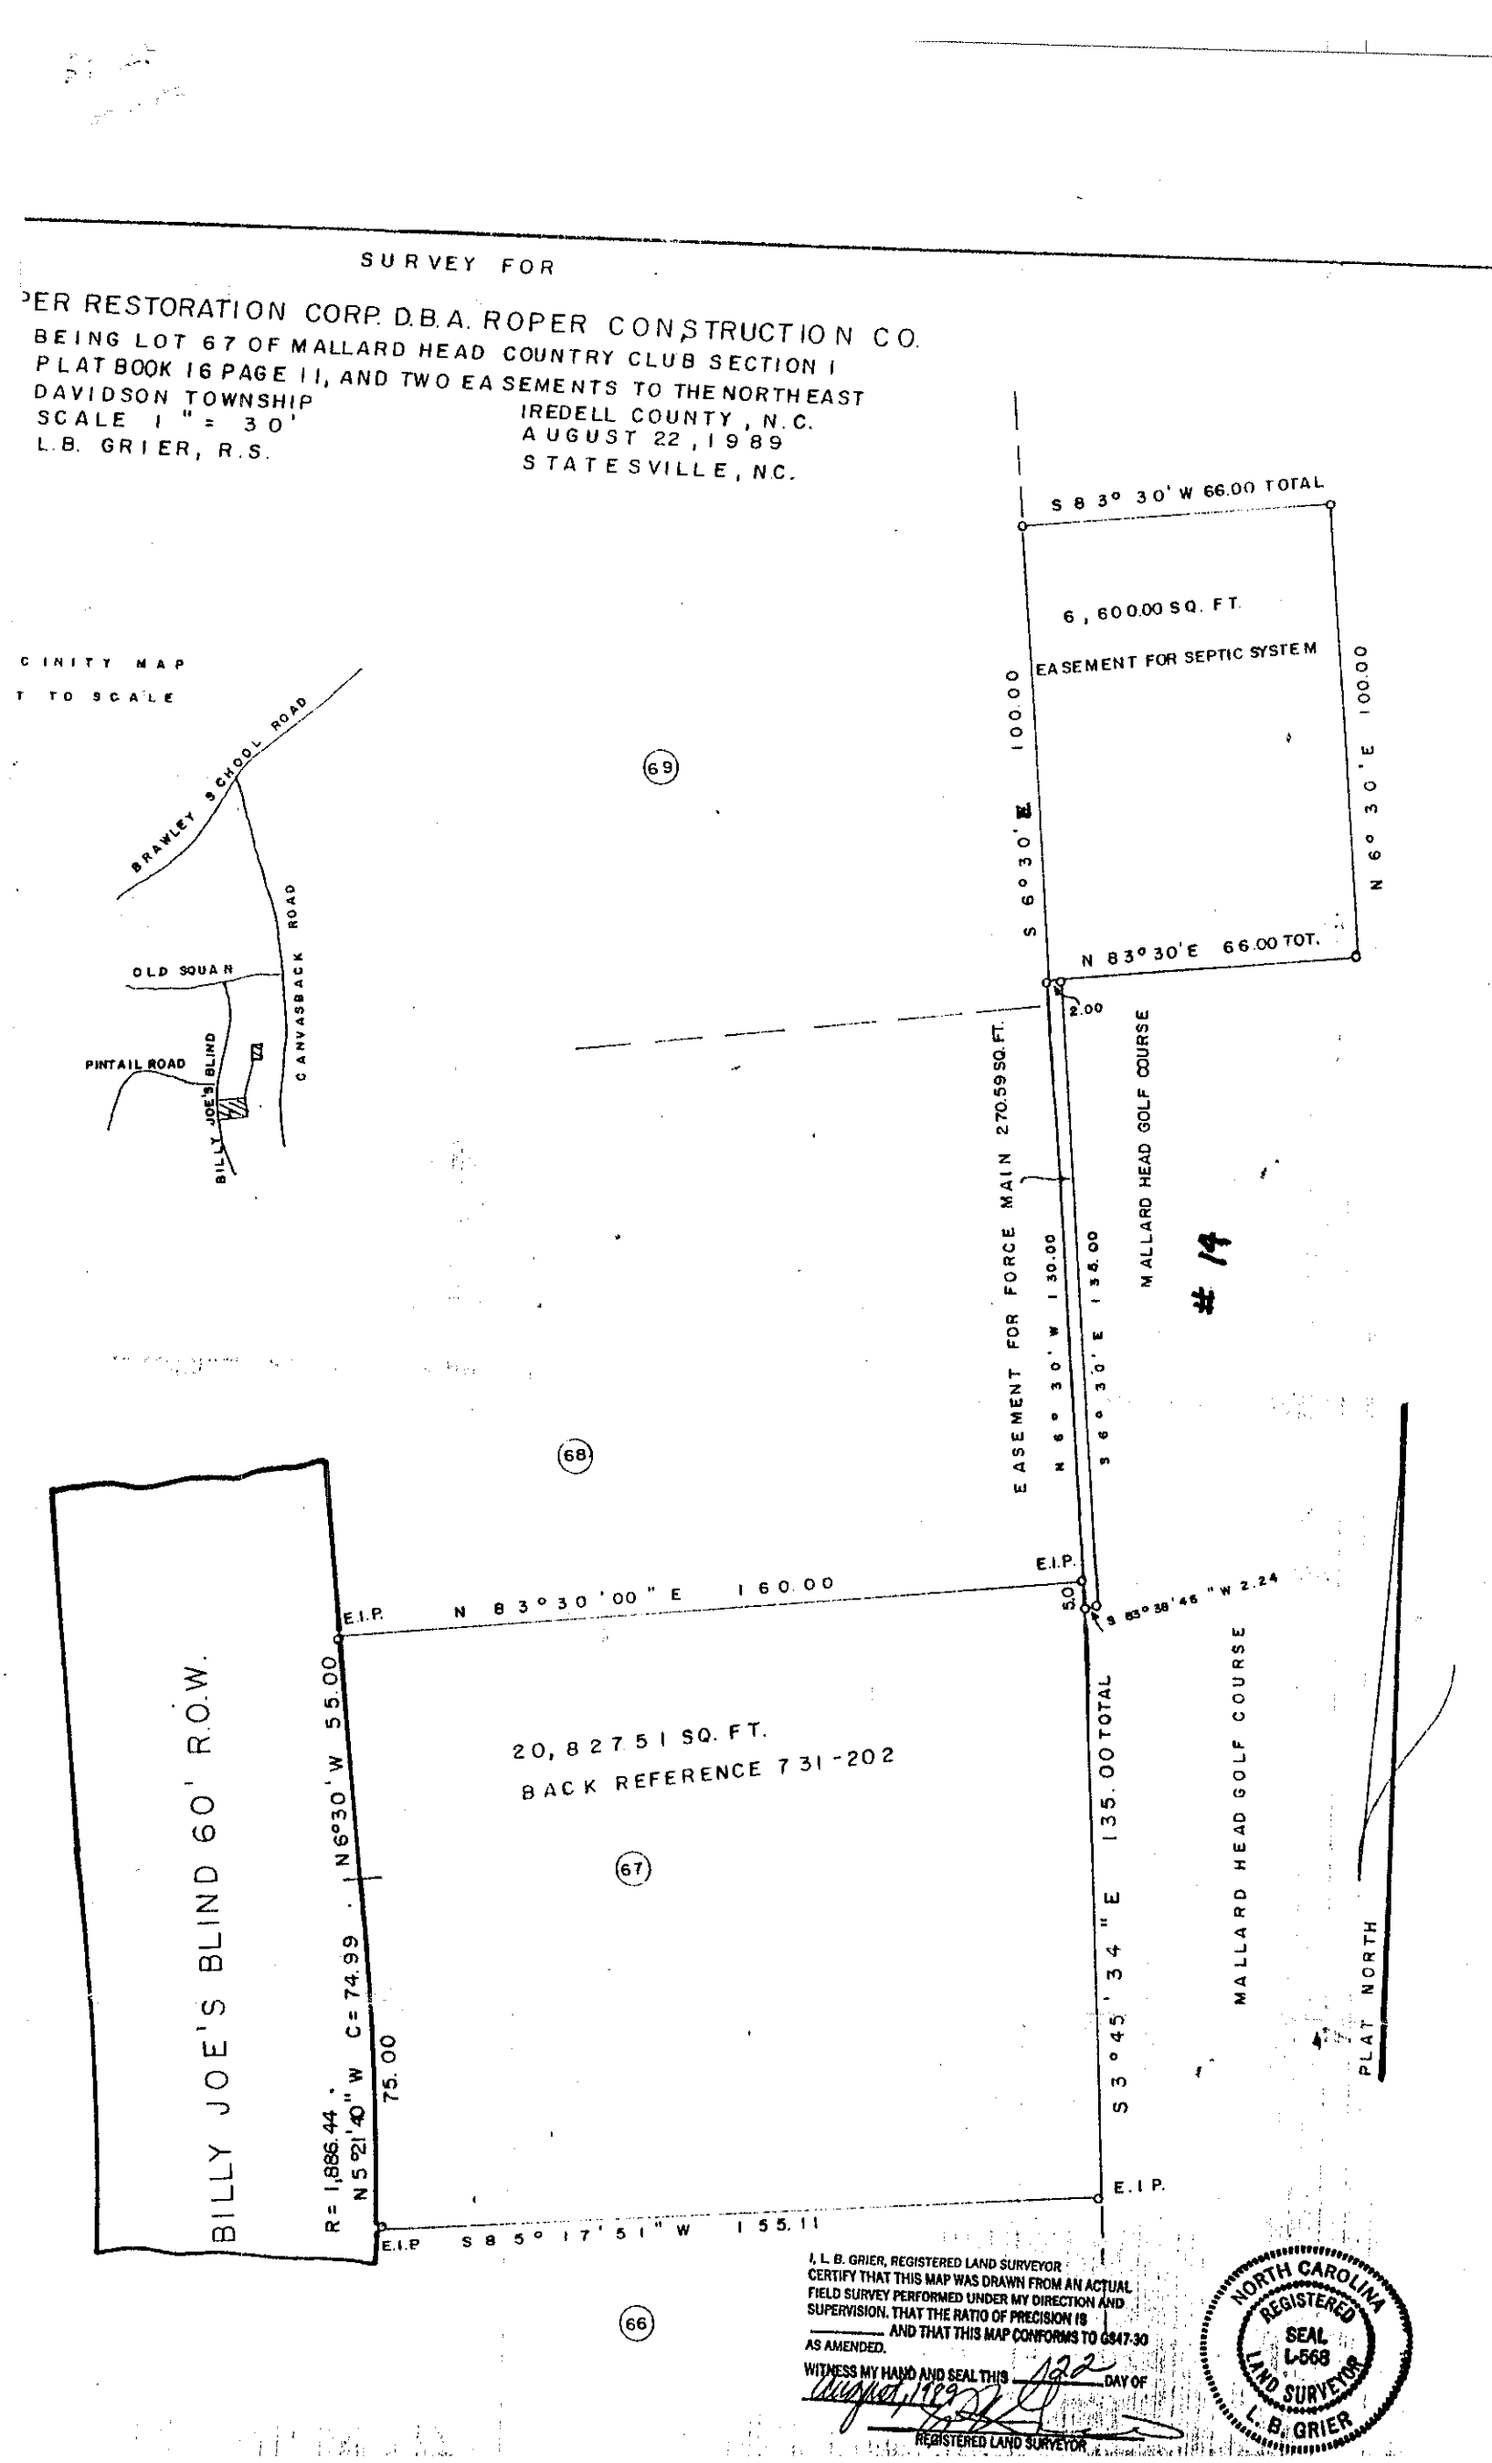

I, L. B. GRIER, REGISTERED LAND SURVEYOR CERTIFY THAT THIS MAP WAS DRAWN FROM AN ACTUAL FIELD SURVEY PERFORMED UNDER MY DIRECTION AND SUPERVISION. THAT THE RATIO OF PRECISION IS _____ AND THAT THIS MAP CONFORMS TO G.S. 47-30 AS AMENDED.

WITNESS MY HAND AND SEAL THIS 22 DAY OF August, 1989

REGISTERED LAND SURVEYOR

NORTH CAROLINA REGISTERED SEAL L-568 LAND SURVEYOR L. B. GRIER