SURVEY FOR

ROPER RESTORATION CORP. D.B.A. ROPER CONSTRUCTION CO.

BEING LOT 67 OF MALLARD HEAD COUNTY CLUB, SEC. I PL. BK. 16, PG. 11


SCALE 1" = 30'

AUGUST 1, 1989

L. B. GRIER, R.L.S.
DAVIDSON TOWNSHIP

STATESVILLE, N.C.
IREDELL COUNTY, N.C.

VICINITY MAP
NOT TO SCALE

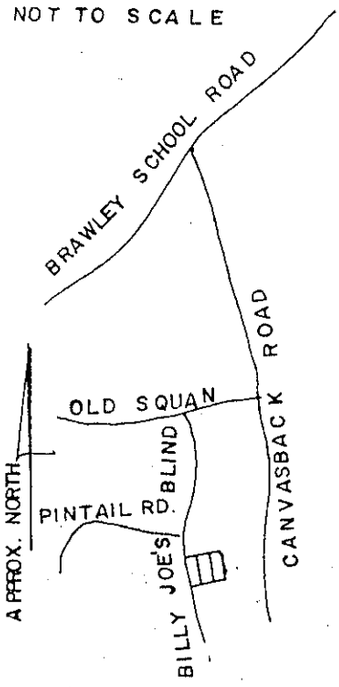


NORTH CAROLINA REGISTERED SEAL L-568 LAND SURVEYOR L. B. GRIER


I, L. B. GRIER, REGISTERED LAND SURVEYOR CERTIFY THAT THIS MAP WAS DRAWN FROM AN ACTUAL FIELD SURVEY PERFORMED UNDER MY DIRECTION AND SUPERVISION. THAT THE RATIO OF PRECISION IS _____ AND THAT THIS MAP CONFORMS TO GS47-30 AS AMENDED.

WITNESS MY HAND AND SEAL THIS 1 DAY OF August, 1989

REGISTERED LAND SURVEYOR

(68)

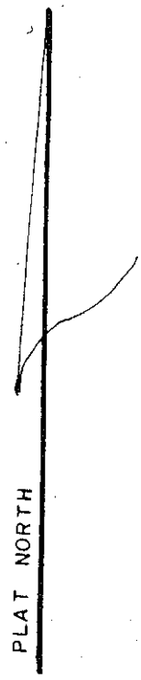

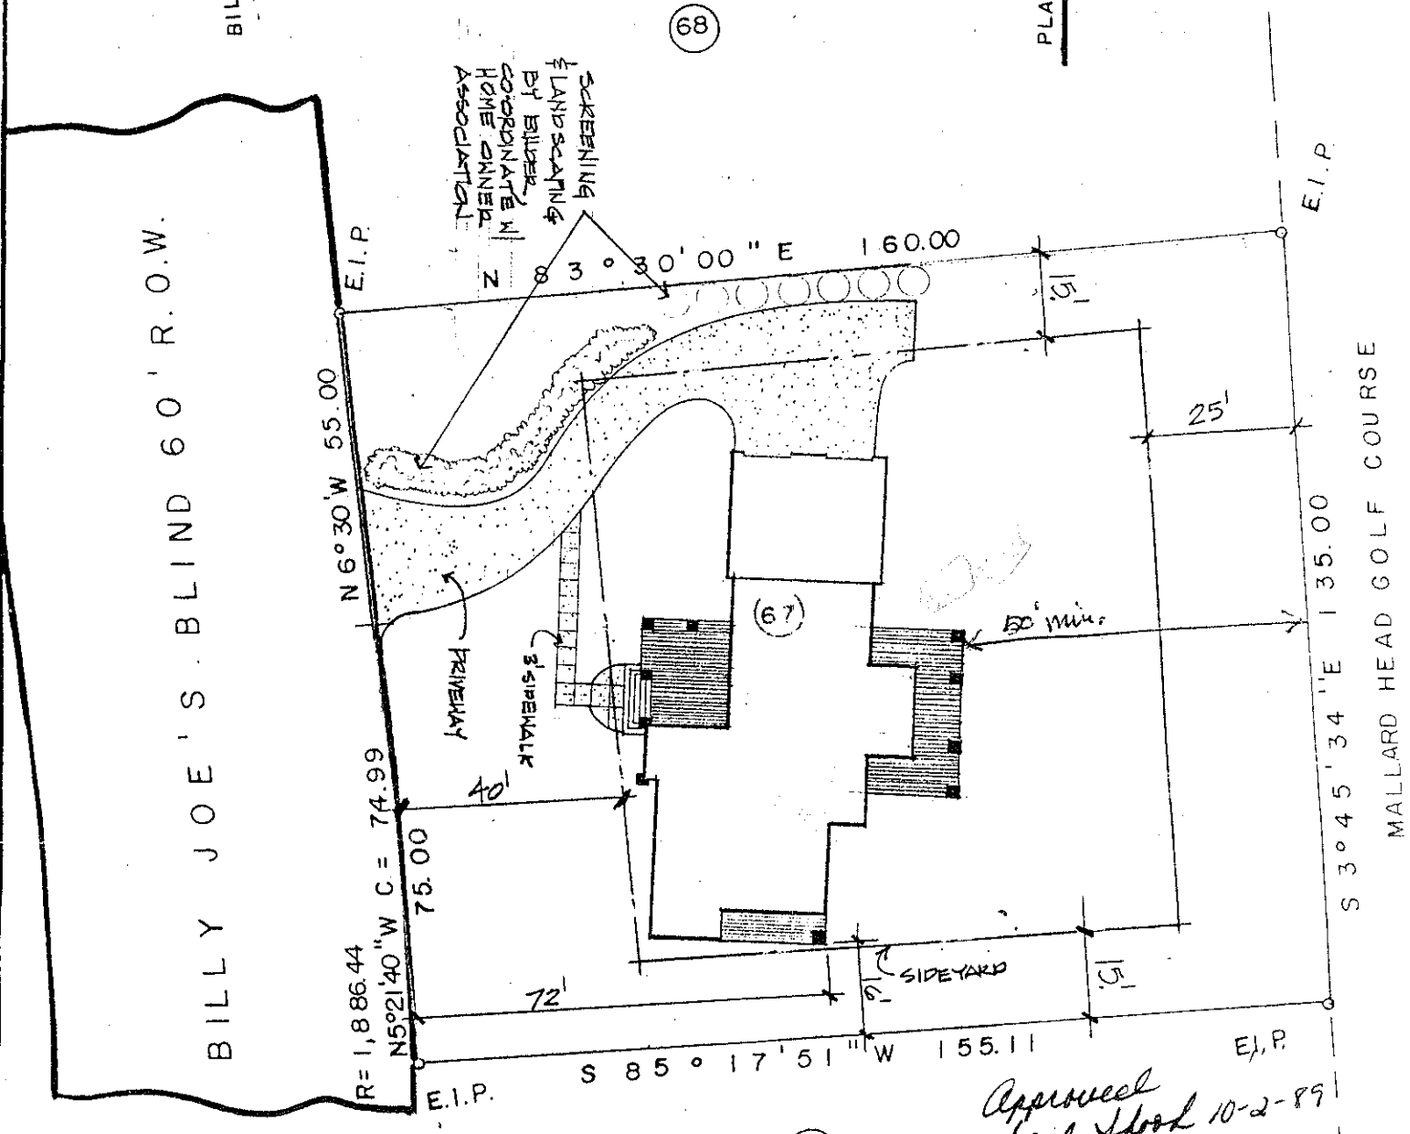

(66)

Approved
Dail Stock 10-2-89
L. Mull 10-3-89