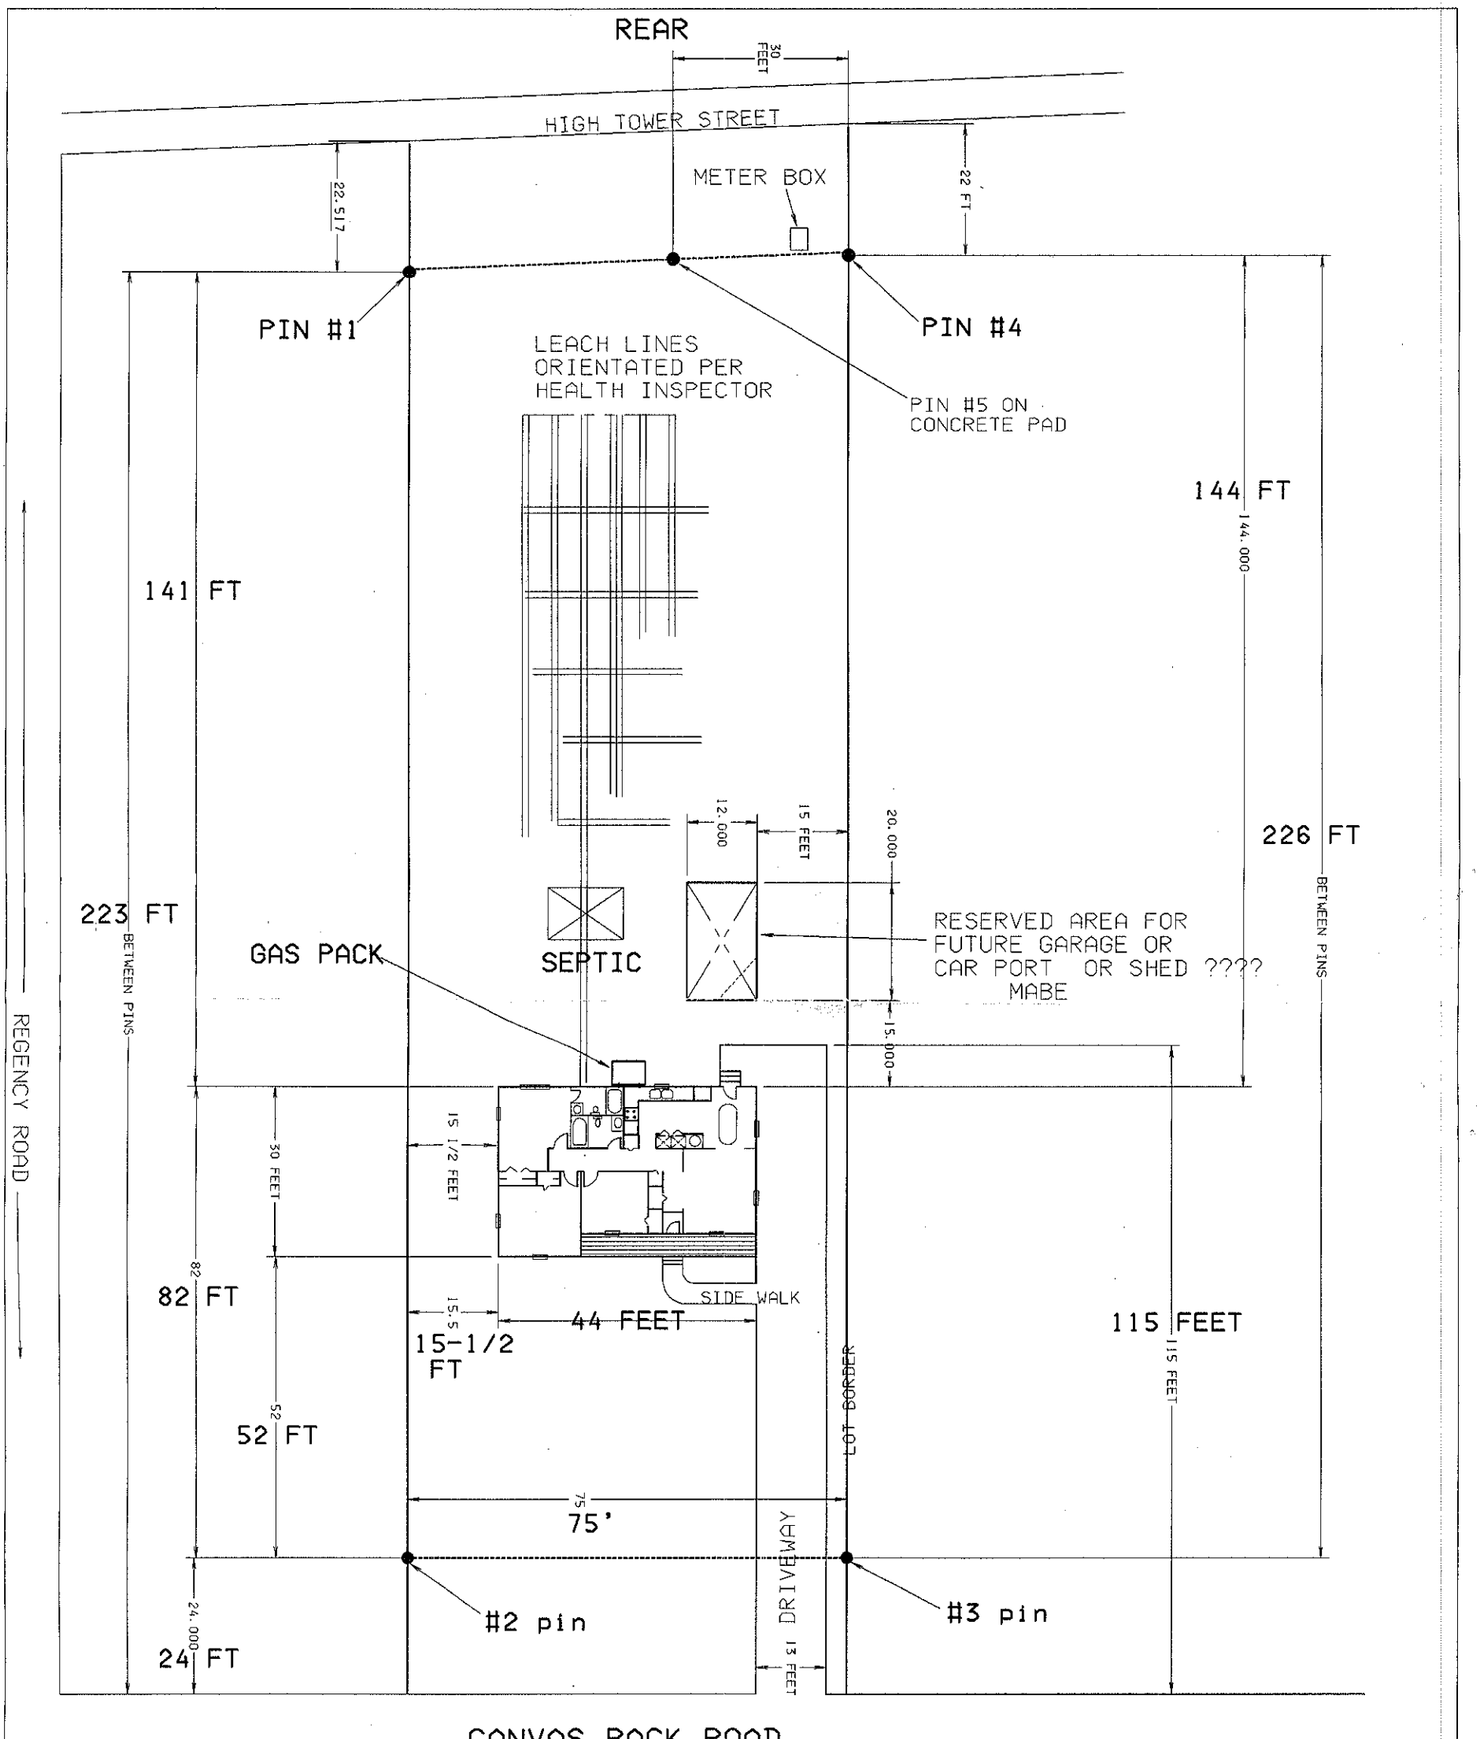


DANAHER TOOL GROUP
GASTONIA, NC

NAME: DAN BINFORD

1200 SQ. FEET

SCALE	NUMBER	REVISION
SHEET	HOUSE LAYOUT	

DATE: 10-20-98

FRONT