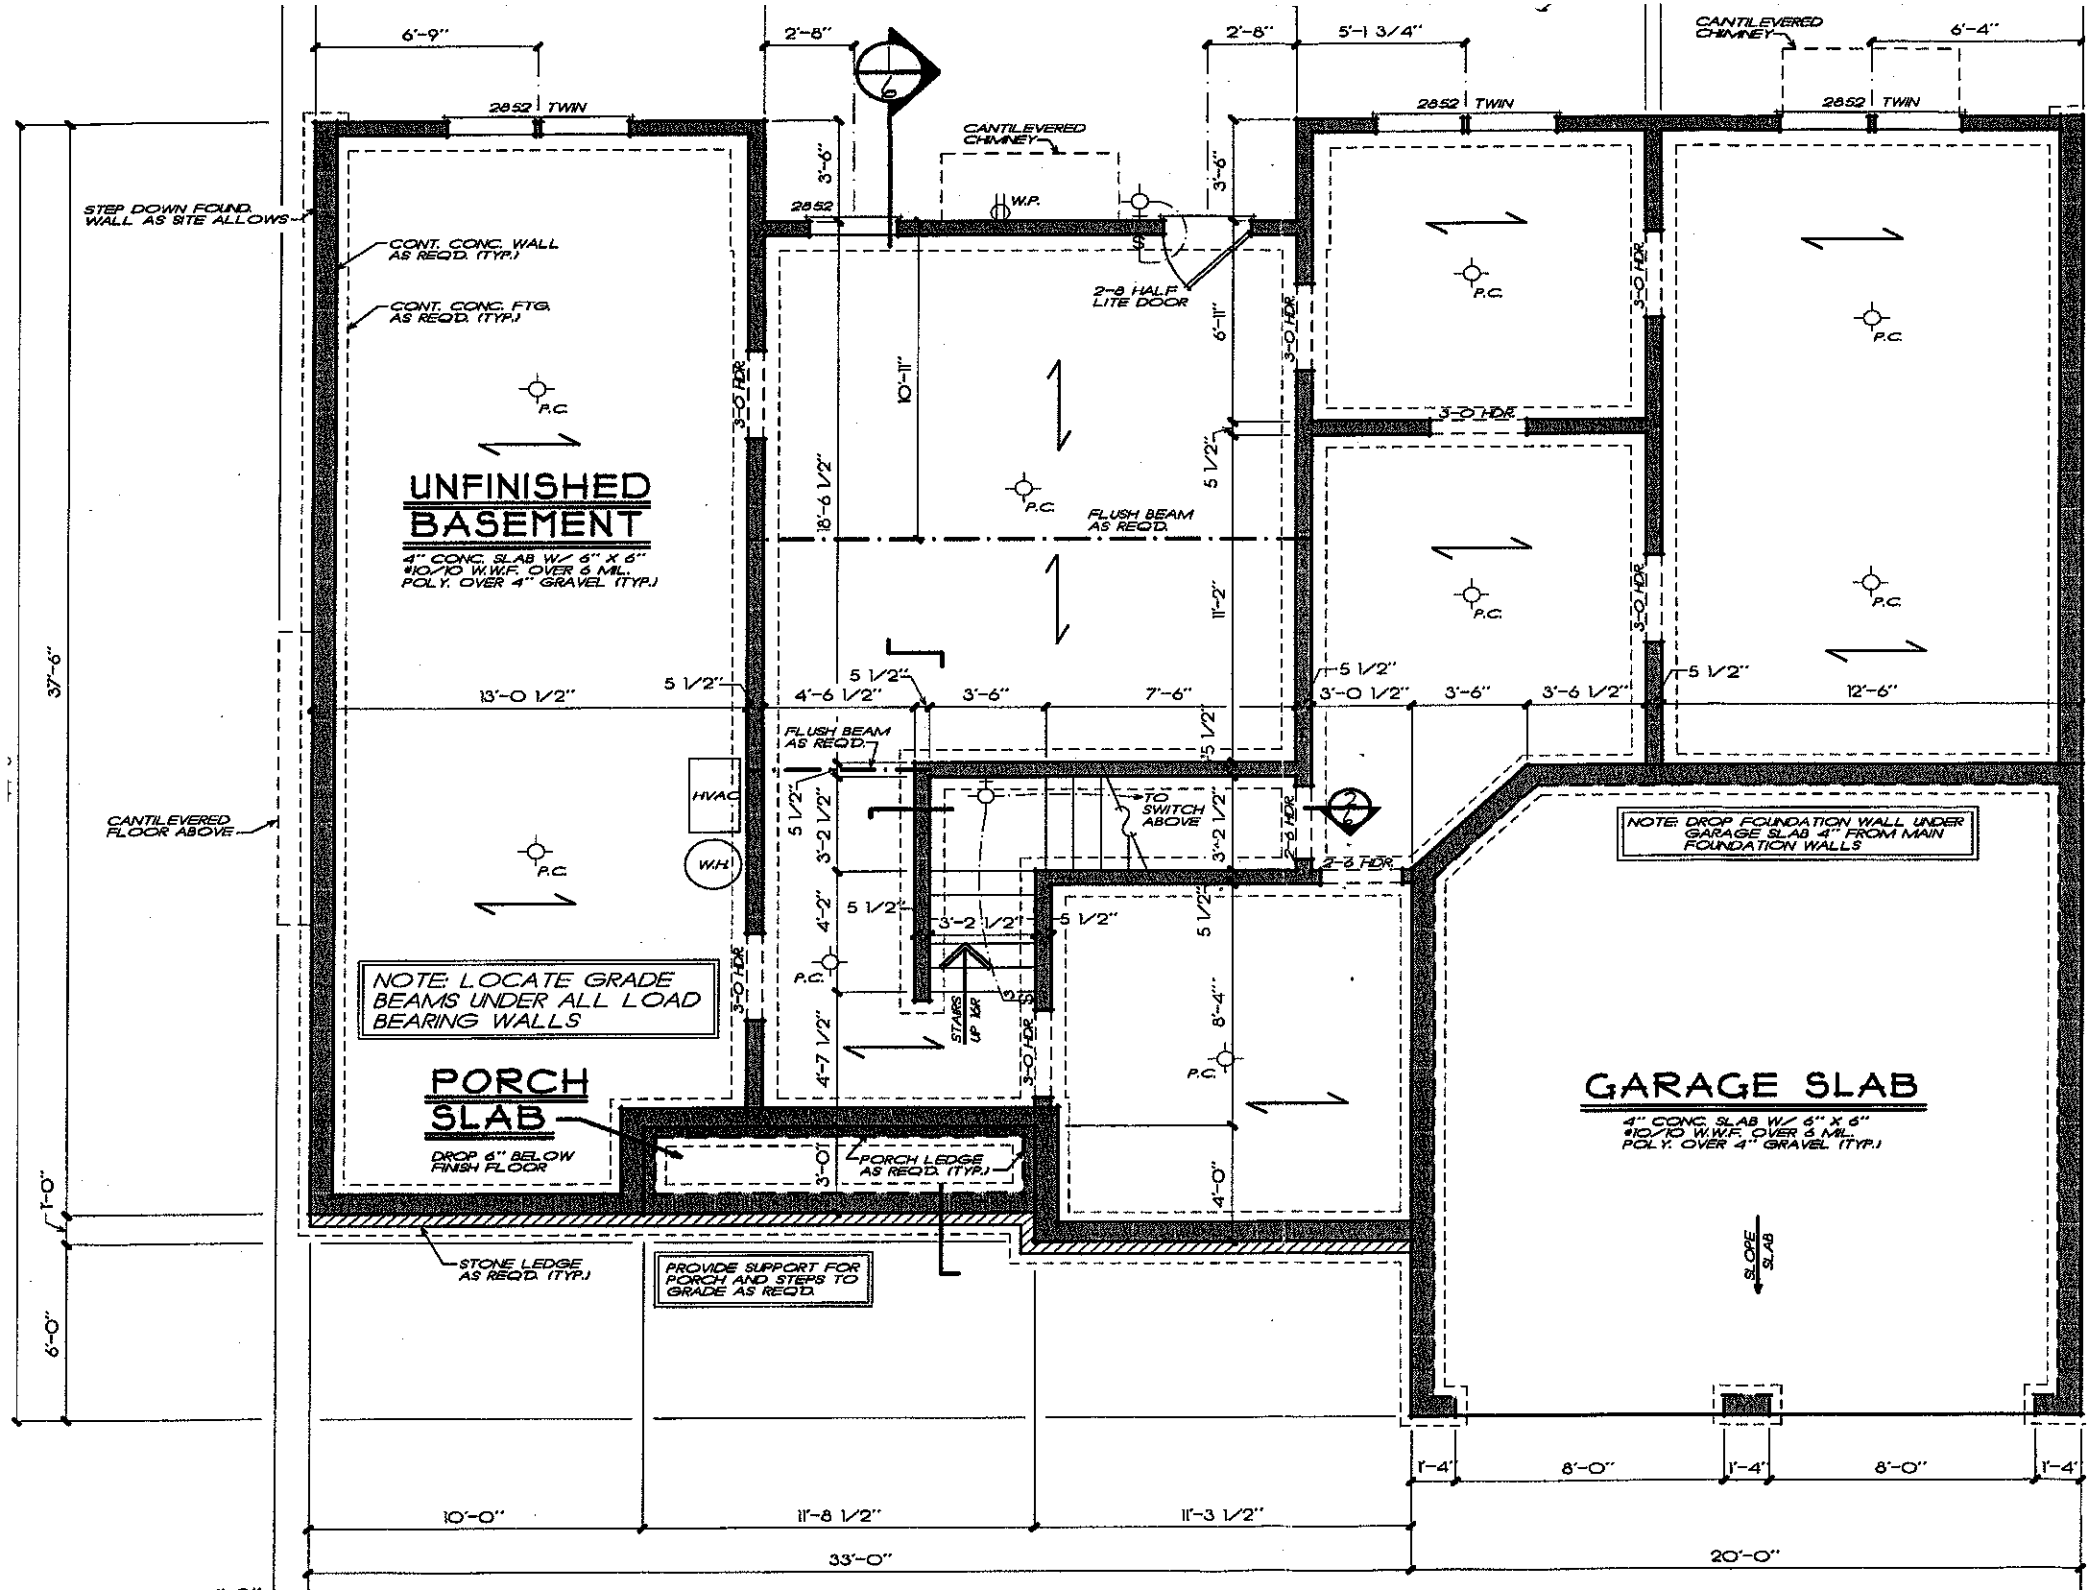
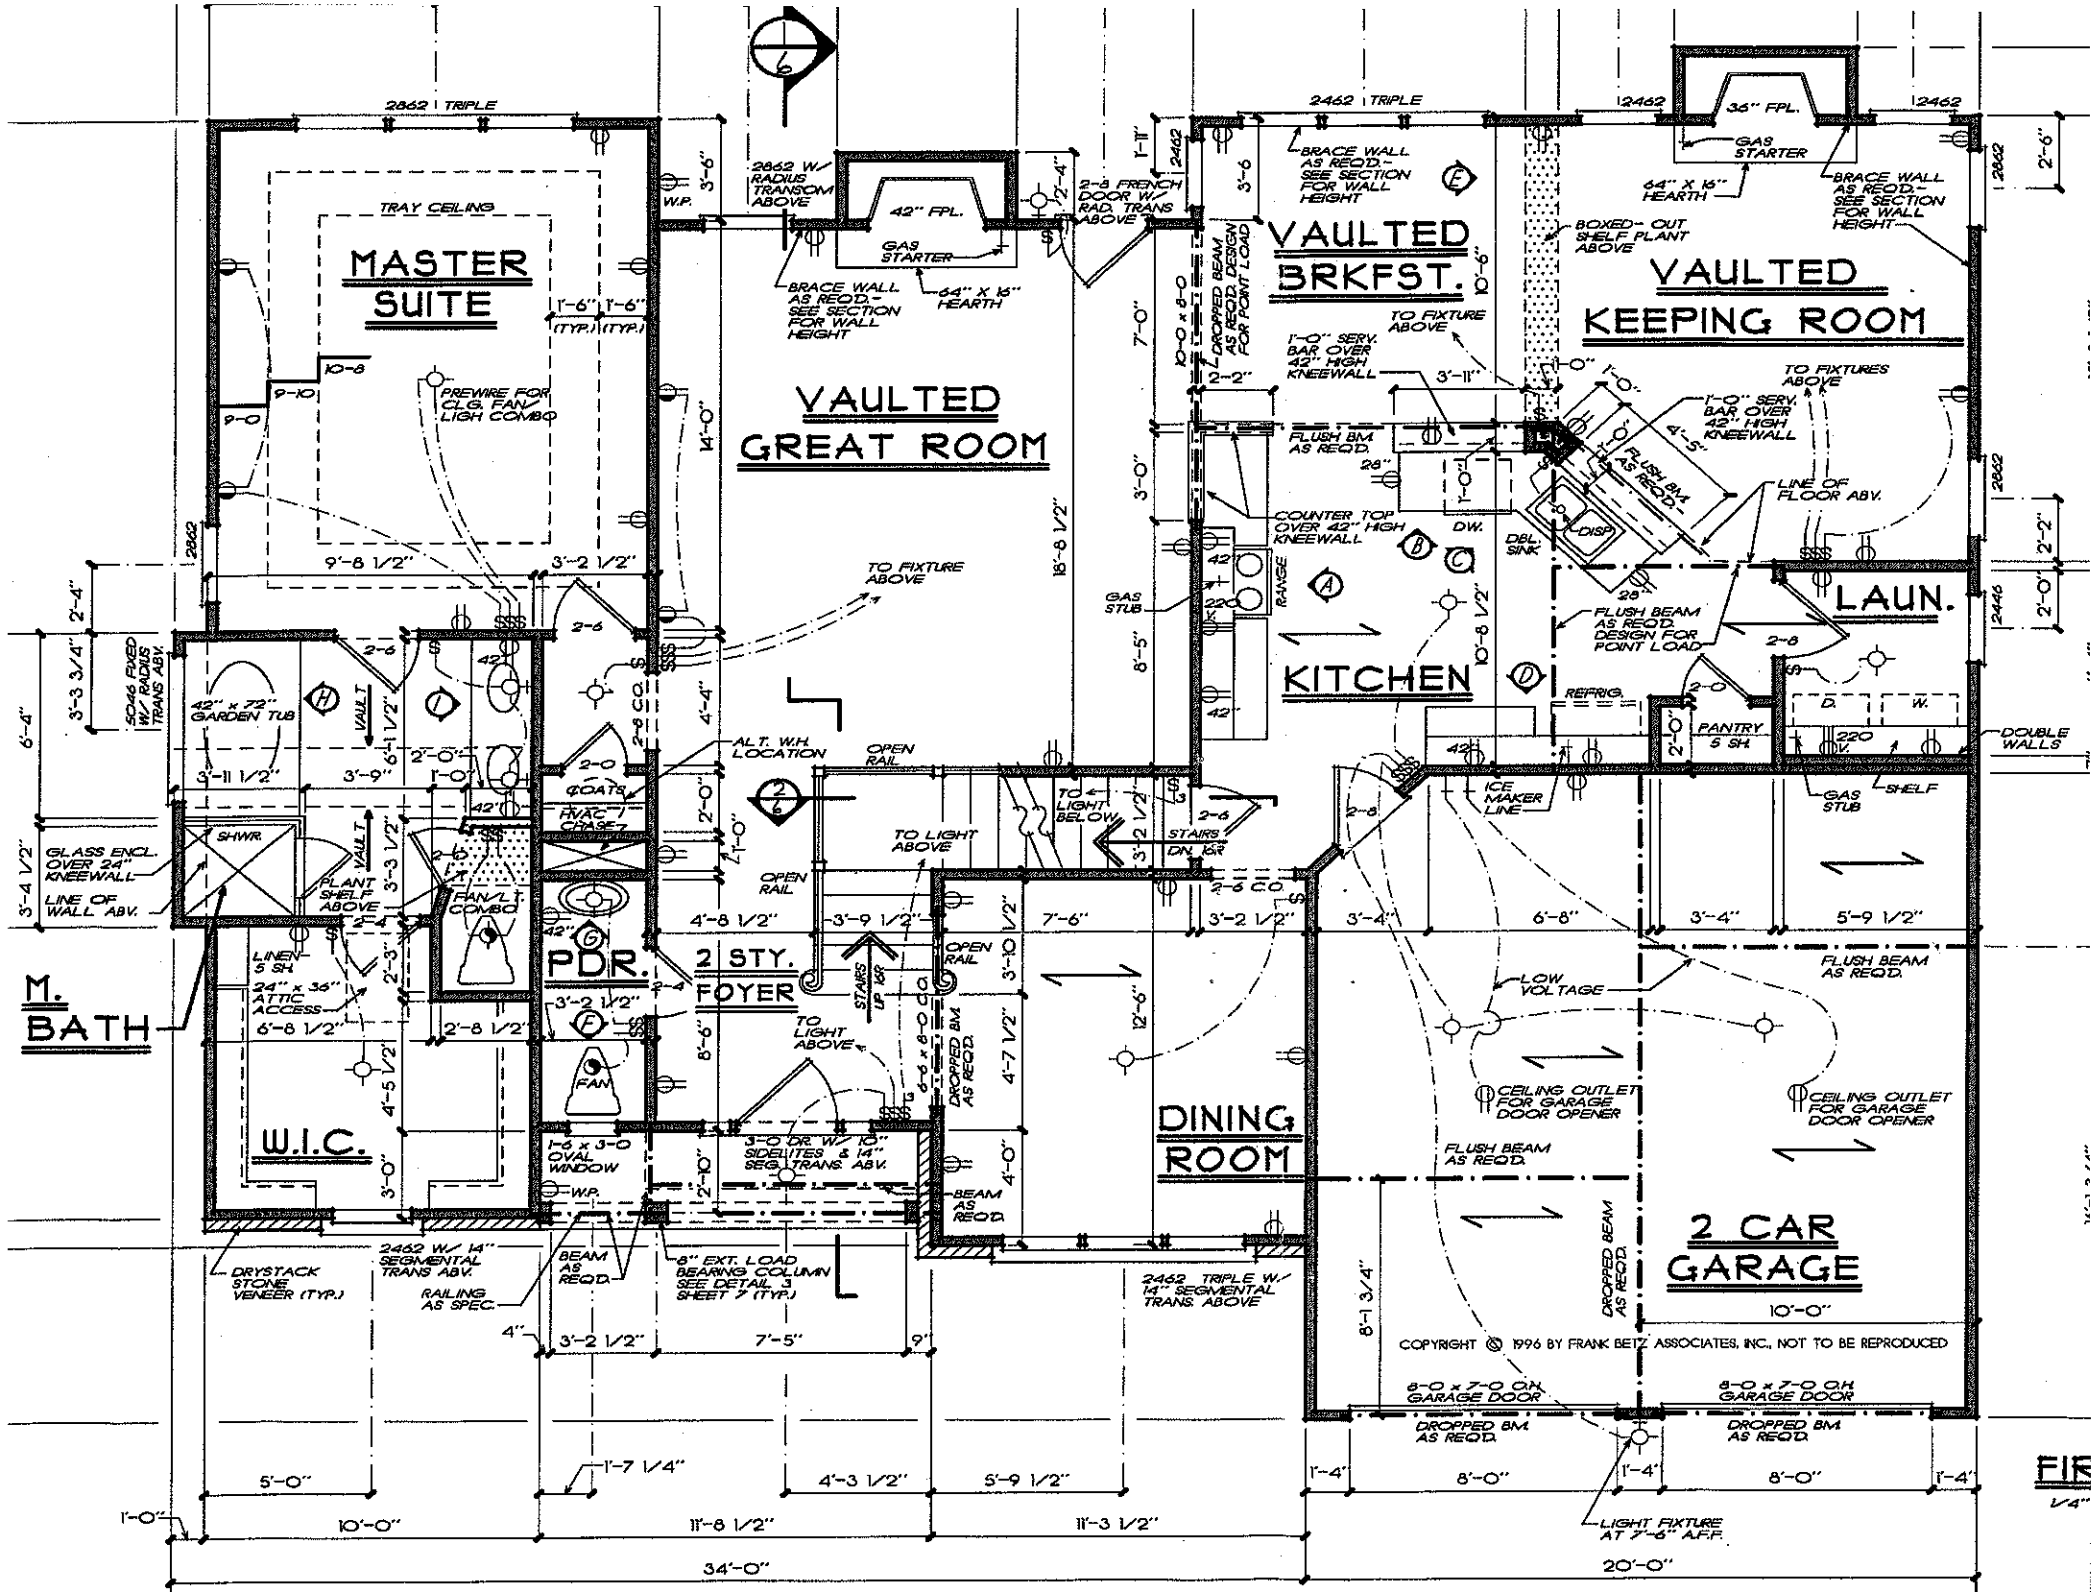
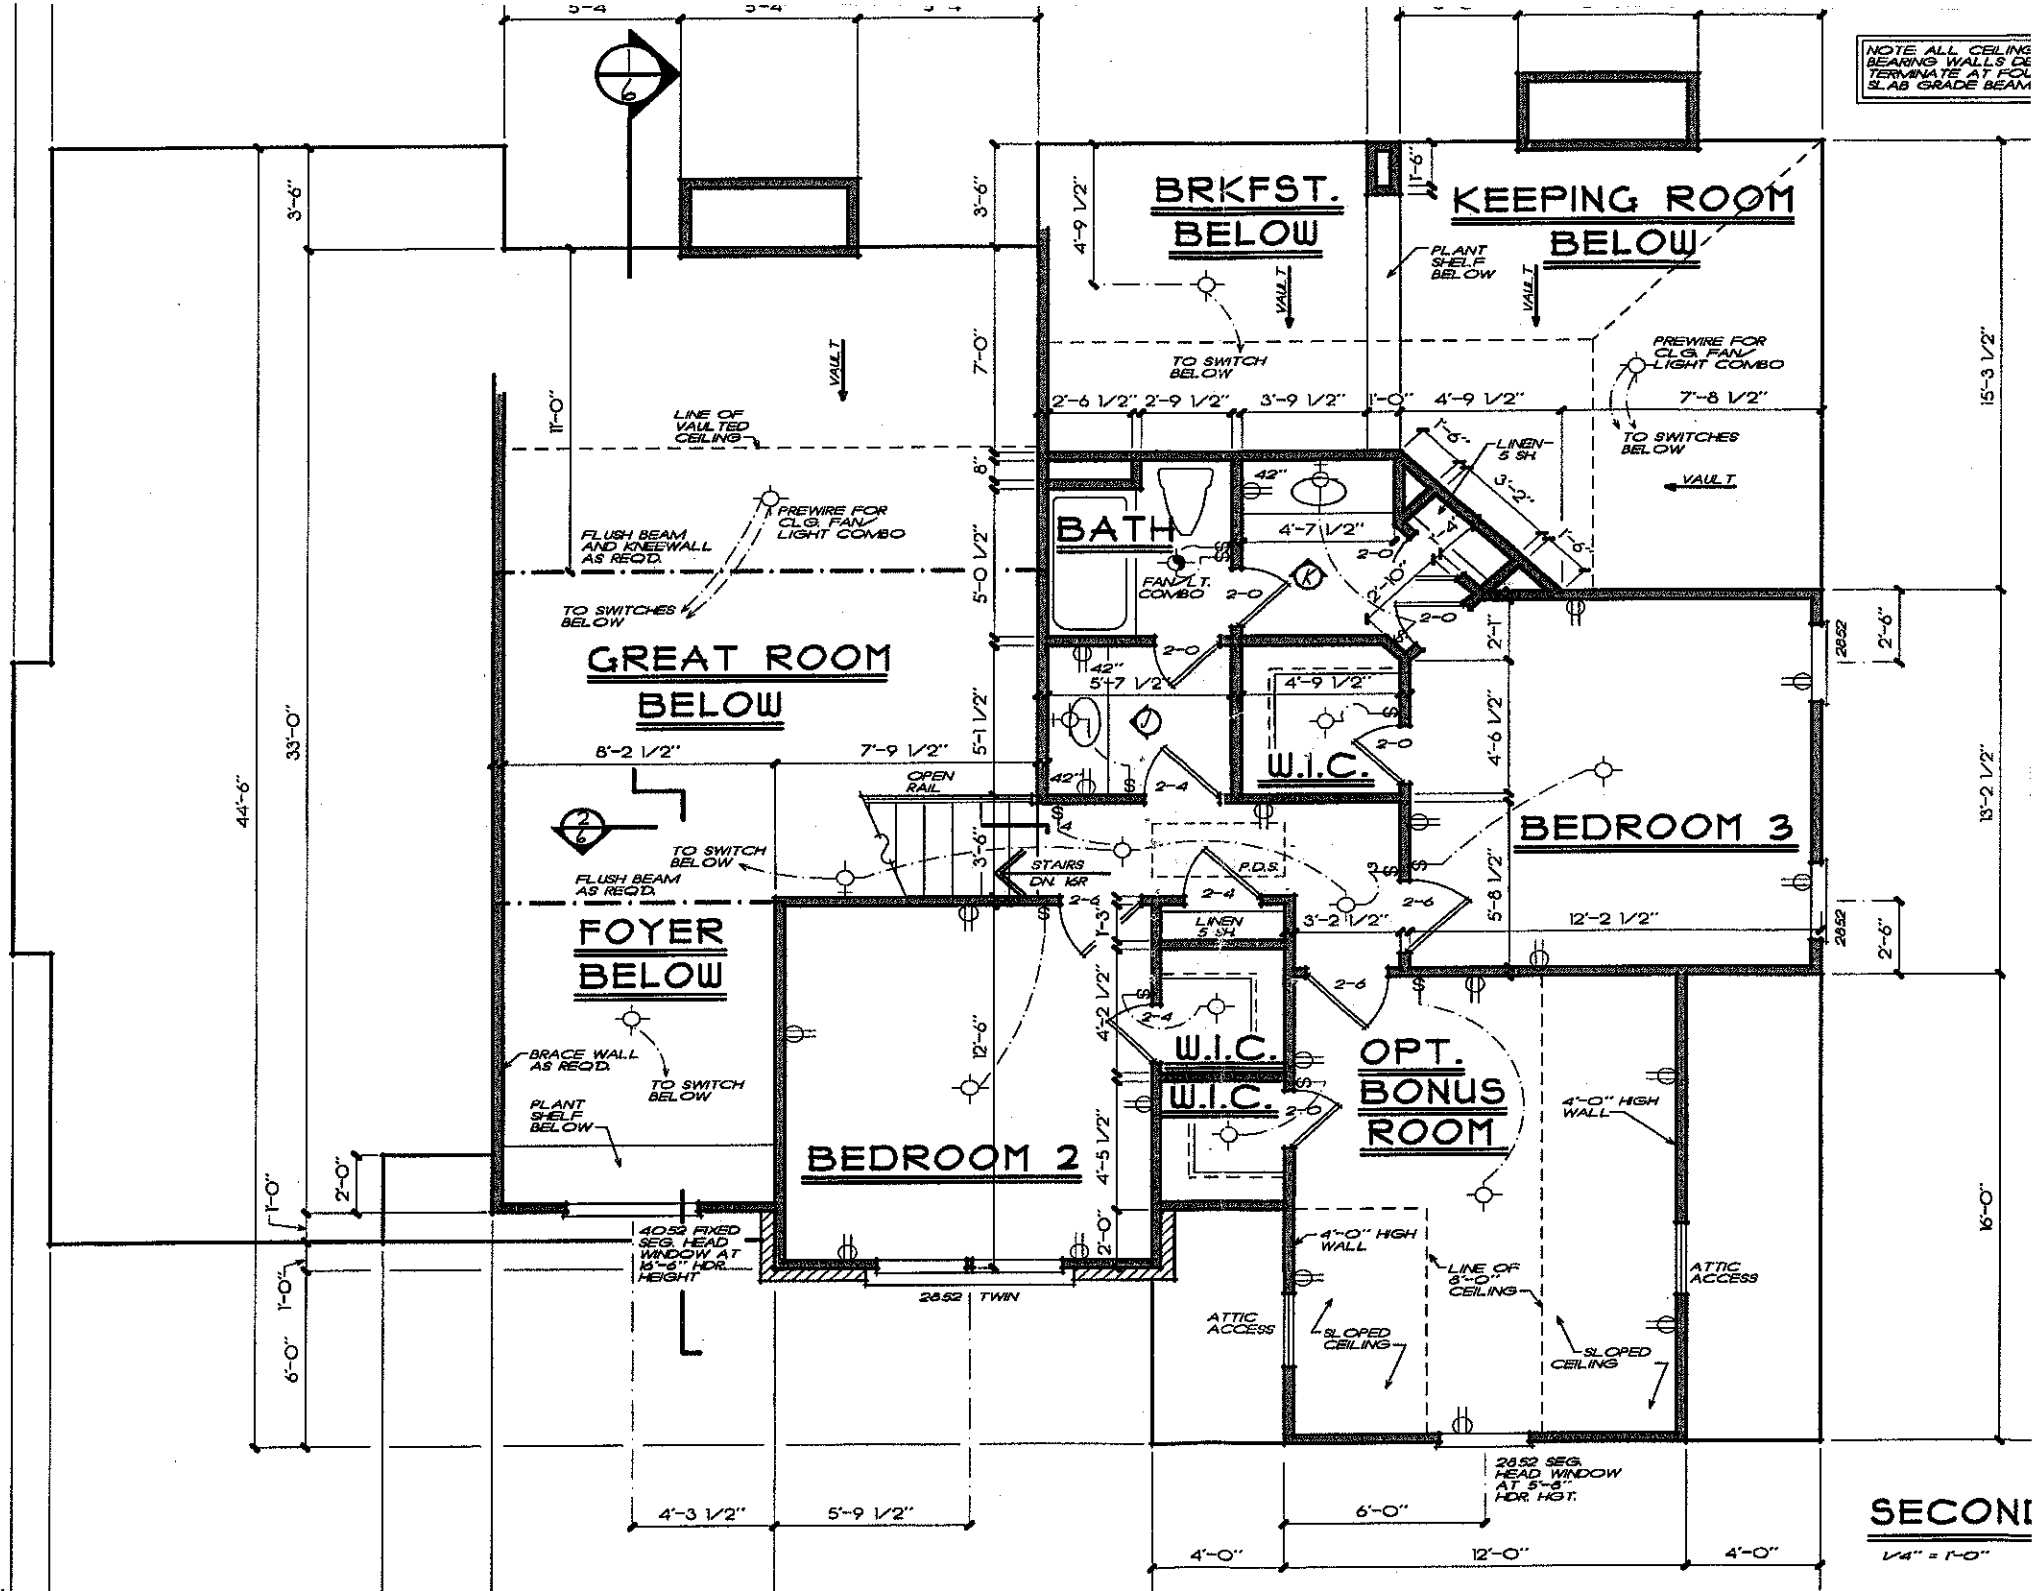

6'-9"
2'-8"
2'-8"
5'-1 3/4"
CANTILEVERED CHIMNEY
6'-4"
2852 TWIN
2852 TWIN
2852 TWIN
CANTILEVERED CHIMNEY
STEP DOWN FOUND. WALL AS SITE ALLOWS
CONT. CONC. WALL AS REQ'D. (TYP.)
CONT. CONC. FTG. AS REQ'D. (TYP.)
W.P.
2-8 HALF LITE DOOR
3'-6"
3'-6"
6'-11"
10'-11"
18'-6 1/2"
11'-2"
3-0 HDR.
3-0 HDR.
3-0 HDR.
3-0 HDR.
3-0 HDR.
P.C.
P.C.
P.C.
P.C.
P.C.
P.C.
P.C.
UNFINISHED BASEMENT
4" CONC. SLAB W/ 6" X 6" #10/10 W.W.F. OVER 6 MIL. POLY. OVER 4" GRAVEL (TYP.)
FLUSH BEAM AS REQ'D.
FLUSH BEAM AS REQ'D.
5 1/2"
5 1/2"
5 1/2"
5 1/2"
5 1/2"
5 1/2"
5 1/2"
5 1/2"
5 1/2"
5 1/2"
5 1/2"
5 1/2"
13'-0 1/2"
4'-6 1/2"
3'-6"
7'-6"
3'-0 1/2"
3'-6"
3'-6 1/2"
12'-6"
37'-6"
CANTILEVERED FLOOR ABOVE
HVAC
W.H.
TO SWITCH ABOVE
3'-2 1/2"
3'-2 1/2"
2-8 HDR.
4'-2"
4'-7 1/2"
3'-2 1/2"
8'-4"
STAIRS UP 6R
3-0 HDR.
NOTE: DROP FOUNDATION WALL UNDER GARAGE SLAB 4" FROM MAIN FOUNDATION WALLS
NOTE: LOCATE GRADE BEAMS UNDER ALL LOAD BEARING WALLS
PORCH SLAB
DROP 6" BELOW FINISH FLOOR
3'-0"
PORCH LEDGE AS REQ'D. (TYP.)
4'-0"
GARAGE SLAB
4" CONC. SLAB W/ 6" X 6" #10/10 W.W.F. OVER 6 MIL. POLY. OVER 4" GRAVEL (TYP.)
SLOPE SLAB
1'-0"
6'-0"
STONE LEDGE AS REQ'D. (TYP.)
PROVIDE SUPPORT FOR PORCH AND STEPS TO GRADE AS REQ'D.
1'-4"
8'-0"
1'-4"
8'-0"
1'-4"
10'-0"
11'-8 1/2"
11'-3 1/2"
20'-0"
33'-0"



COPYRIGHT © 1996 BY FRANK BETZ ASSOCIATES, INC., NOT TO BE REPRODUCED


NOTE: ALL CEILING BEARING WALLS DE TERMINATE AT FOU SLAB GRADE BEAM
BRKFST. BELOW
KEEPING ROOM BELOW
PLANT SHELF BELOW
VAULT
TO SWITCH BELOW
PREWIRE FOR CLG. FAN/ LIGHT COMBO
TO SWITCHES BELOW
LINEN - 5 SH.
BATH
FAN/LT. COMBO
LINE OF VAULTED CEILING
FLUSH BEAM AND KNEEWALL AS REQ'D.
GREAT ROOM BELOW
W.I.C.
BEDROOM 3
OPEN RAIL
STAIRS DN. 16R
P.D.S.
FOYER BELOW
BRACE WALL AS REQ'D.
W.I.C.
W.I.C.
OPT. BONUS ROOM
BEDROOM 2
4'-0" HIGH WALL
ATTIC ACCESS
SLOPED CEILING
LINE OF 8'-0" CEILING
4052 FIXED SEG. HEAD WINDOW AT 15'-6" HDR. HEIGHT
2852 TWIN
2852 SEG. HEAD WINDOW AT 5'-0" HDR. HGT.
SECONI
1/4" = 1'-0"

113.78'
EIP
31.87
73.03'
2.52'
75.28'
EIP
46.41'
EIP
S 38°56'38
354.19'TOT
TERRELL
NGELHARDT
LOT 15
0.69 AC.
30,071 SQ.FT.
185.90'
N 62°30'21" E
30.24'
LOT 14
0.69 AC.
30,024 SQ.FT.
143.56'
N 52°40'45" E
56' MBL
C25
C24
L18
C22
C21
C23
C17
C20
L17
POLE
(1) L
0-26 cl
26-41 cl 3/sqp
41-60 sl sqp
pc 0.3-0.35
(2)
0-48 c-cl
Incl sqp @ 14"