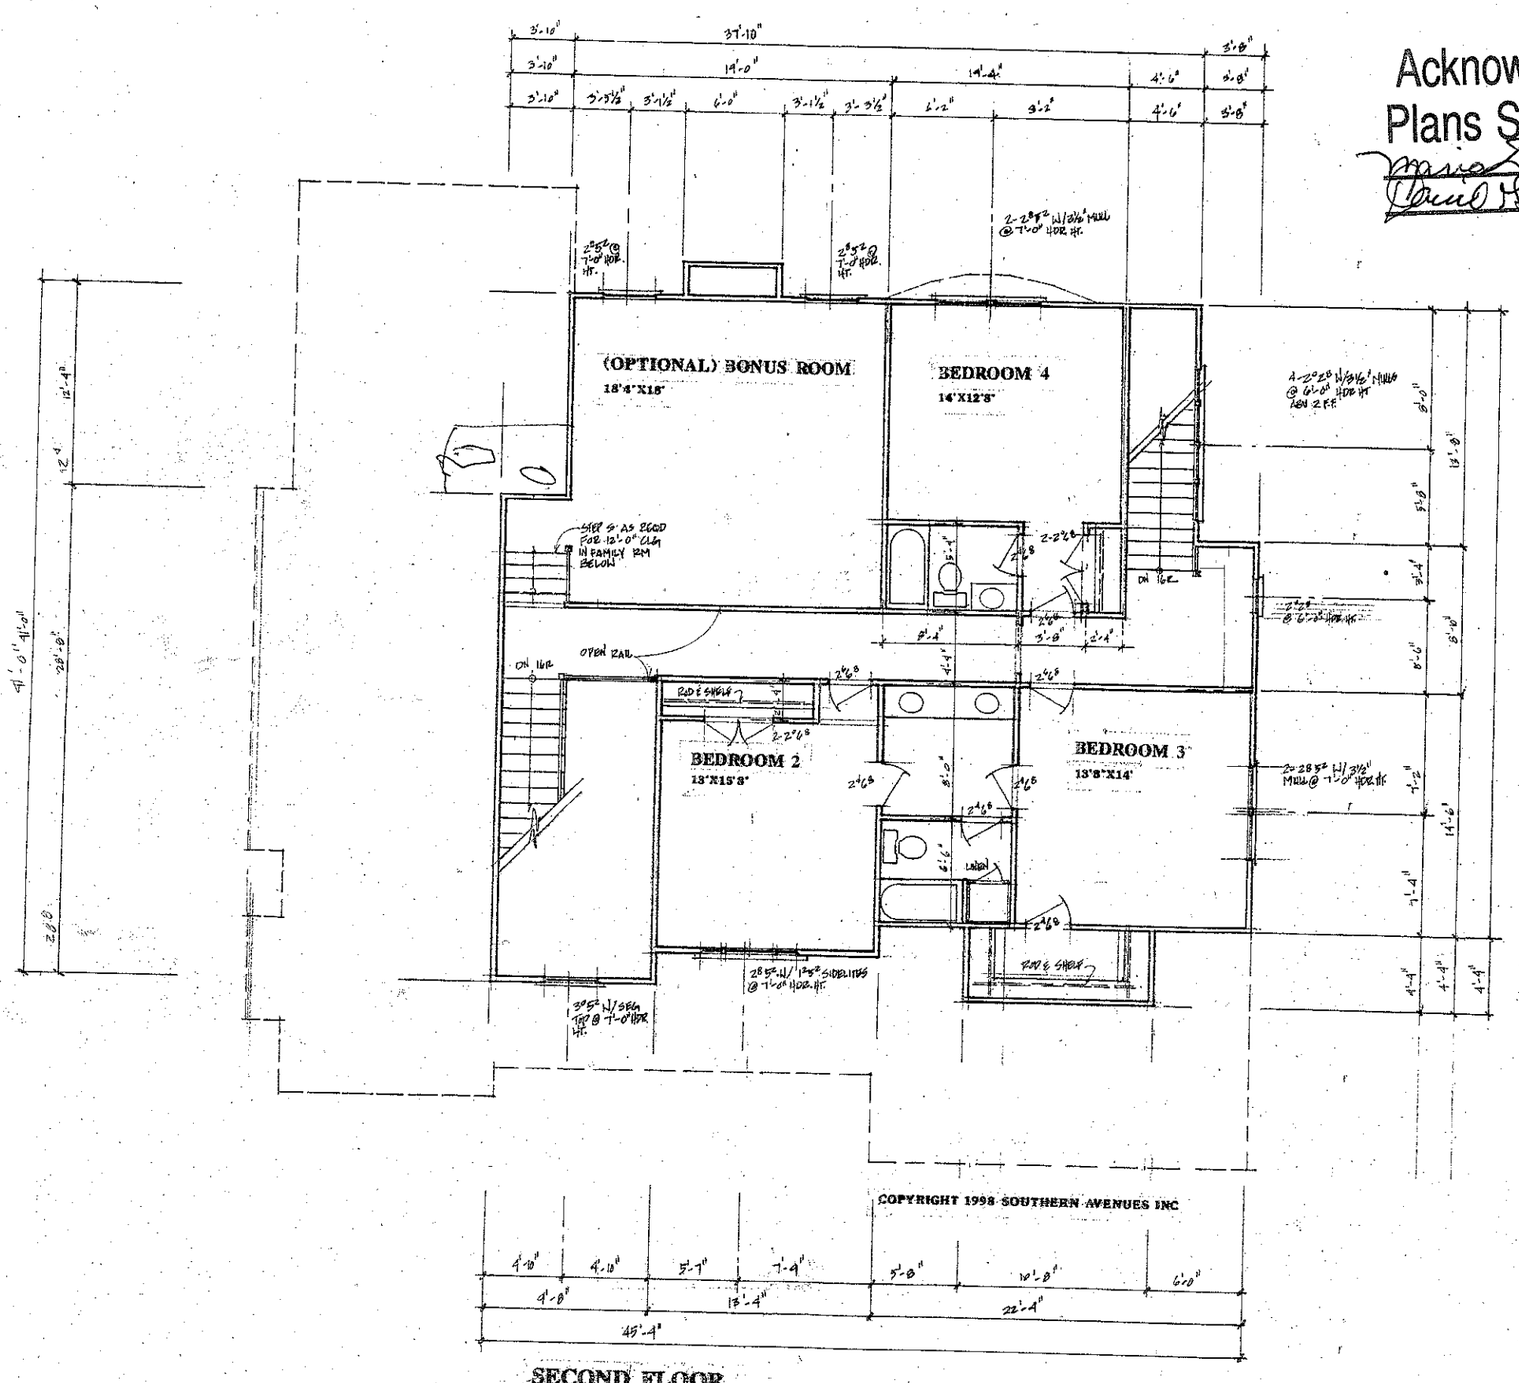


SECOND FLOOR

SCALE:1/4"=1'-0"

Acknowledgement Of Plans Submittal ONLY!

Maria Dotson Date 4/3/03

David Hom Date 4/3/03

WEATHERTON

PLAN 312

DISCLAIMER

The purchaser of this plan is responsible for compliance with all local building codes and for ensuring that the plan is correctly adapted to accommodate local site conditions. The purchaser should consult with a local architect or engineer regarding these matters.

Before construction begins, the purchaser should thoroughly review this plan with the contractor, verify all dimensions, and report to the architect of the plan any errors, omissions, or questions for clarification.

Before construction begins, the purchaser should verify all structural elements for the plan and site with a local engineer.

The exact size, reinforcement and depth of all concrete footings must be determined by local soil conditions and acceptable practices for construction. The bottom of all footings should extend below frostline. Before construction begins, the purchaser or contractor should verify the design with a local engineer.

The purchaser of these plans understands all risks associated with adapting the plan to local sites affected by regional variations in climate, local site conditions, design trends and building codes. Neither Southern Living nor the architect of this plan may be held responsible for adapting this plan to local site conditions, design changes, construction errors or methods, costs, workmanship, quality of materials or equipment utilized in the construction.

The purchaser is granted the right to build only one structure from this plan (or modified plan). This right extends to the original purchaser only and is not transferable.


Designed exclusively for

Southern Living® PLANS

by

SOUTHERN AVENUES®

To order additional sets of plans please call 1-800-755-1122

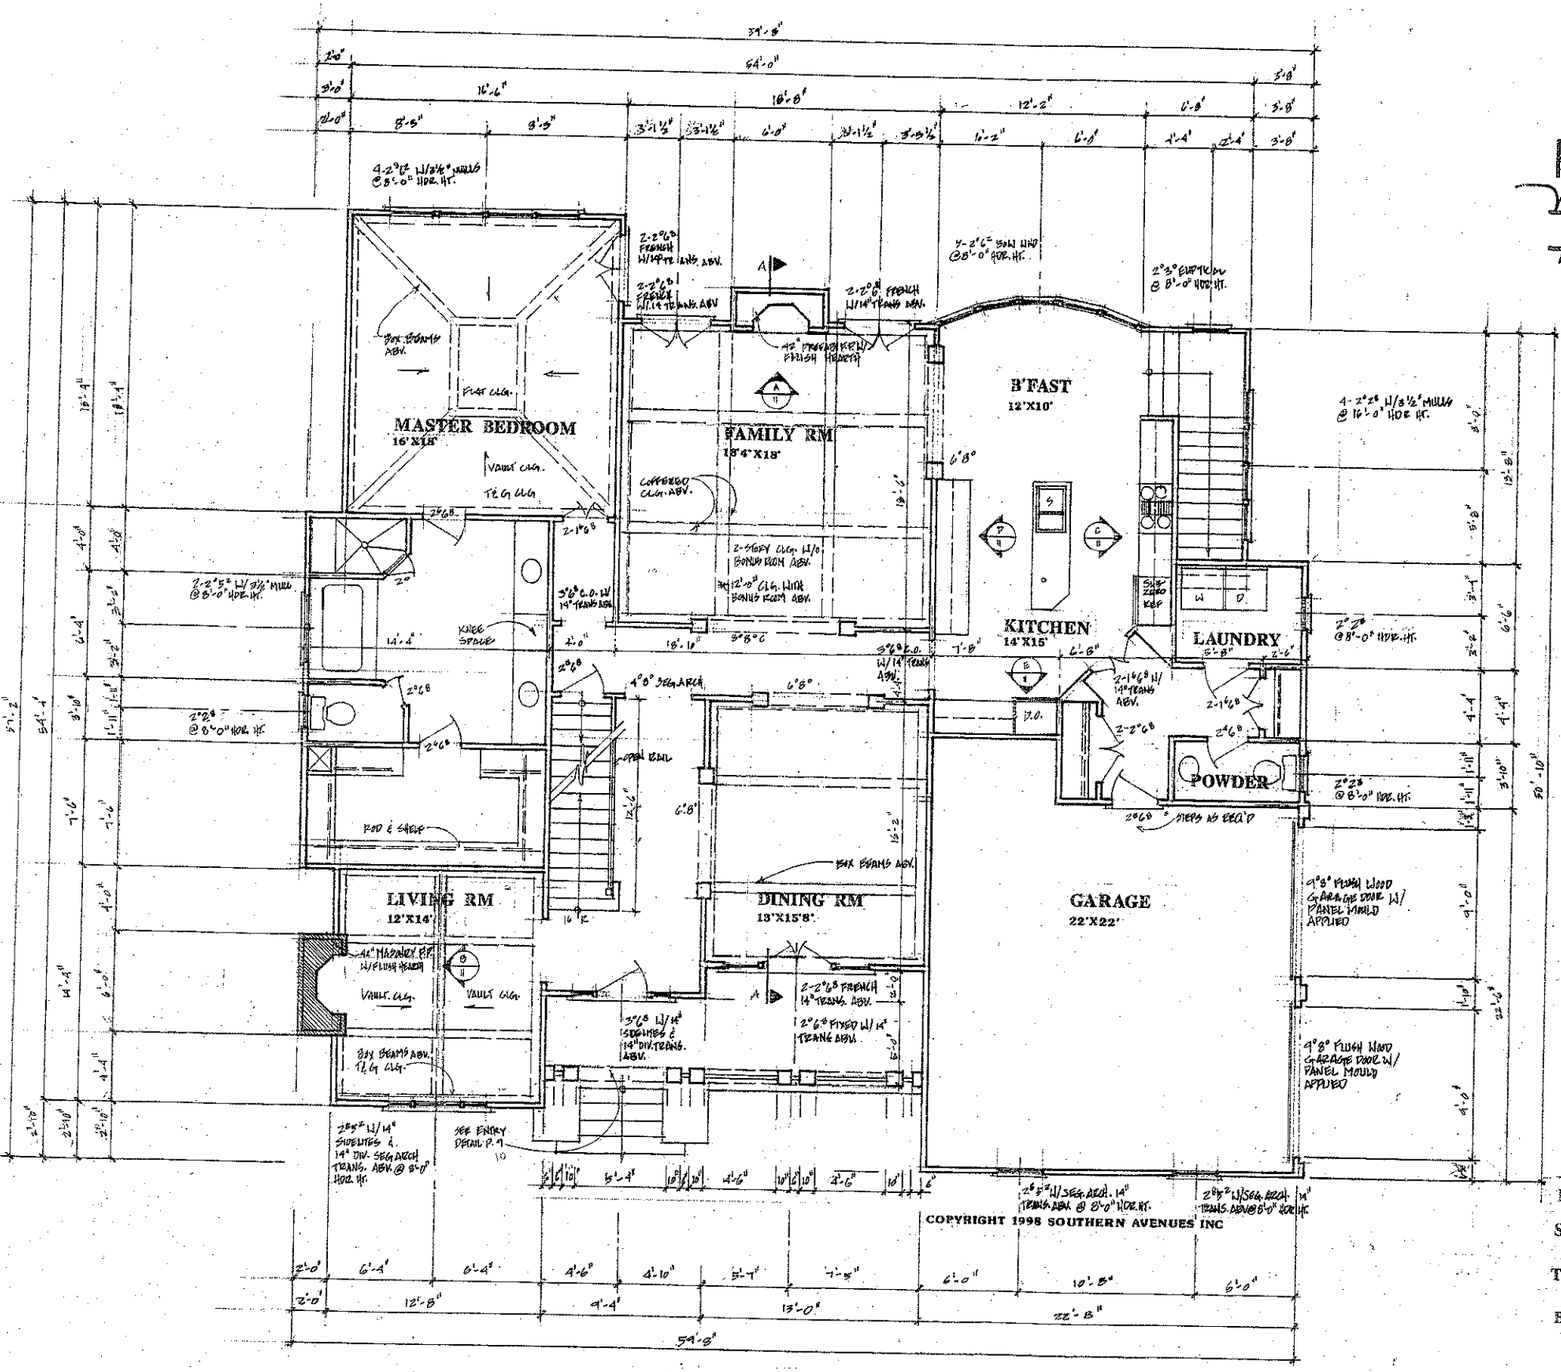

FIRST FLOOR

SCALE: 1/4"=1'-0"

COPYRIGHT 1998 SOUTHERN AVENUES INC

Acknowledgement Of Plans Submittal ONLY!

Maria Lotas Date 4/3/03

David Fair Date 4/3/03

HTD AREA

FIRST FLOOR	2180 SF
SECOND FLOOR	1066 SF W/O BONUS ROOM
TOTAL	3246 SF
BONUS ROOM	342 SF

WEATHERTON

PLAN 312

DISCLAIMER

The purchaser of this plan is responsible for compliance with all local building codes and for ensuring that the plan is correctly adapted to accommodate local site conditions. The purchaser should consult with a local architect or engineer regarding these matters.

Before construction begins, the purchaser should thoroughly review this plan with the contractor, verify all dimensions, and report to the architect of the plan any errors, omissions, or questions for clarification.

Before construction begins, the purchaser should verify all structural elements for the plan and site with a local engineer.

The exact size, reinforcement and depth of all concrete footings must be determined by local soil conditions and acceptable practices for construction. The bottom of all footings should extend below frostline. Before construction begins, the purchaser or contractor should verify the design with a local engineer.

The purchaser of these plans understands all risks associated with adapting the plan to local sites affected by regional variations in climate, local site conditions, design events and building codes. Neither Southern Living nor the architect of this plan may be held responsible for adapting this plan to local site conditions, design changes, construction means or methods, costs, workmanship, quality of materials or equipment utilized in the construction.

The purchaser is granted the right to build only one structure from this plan for monthly plan). This right extends to the original purchaser only and is not transferable.

Designed exclusively for

Southern Living® PLANS

by

SOUTHERN AVENUES.

To order additional sets of plans please call 1-800-755-1122