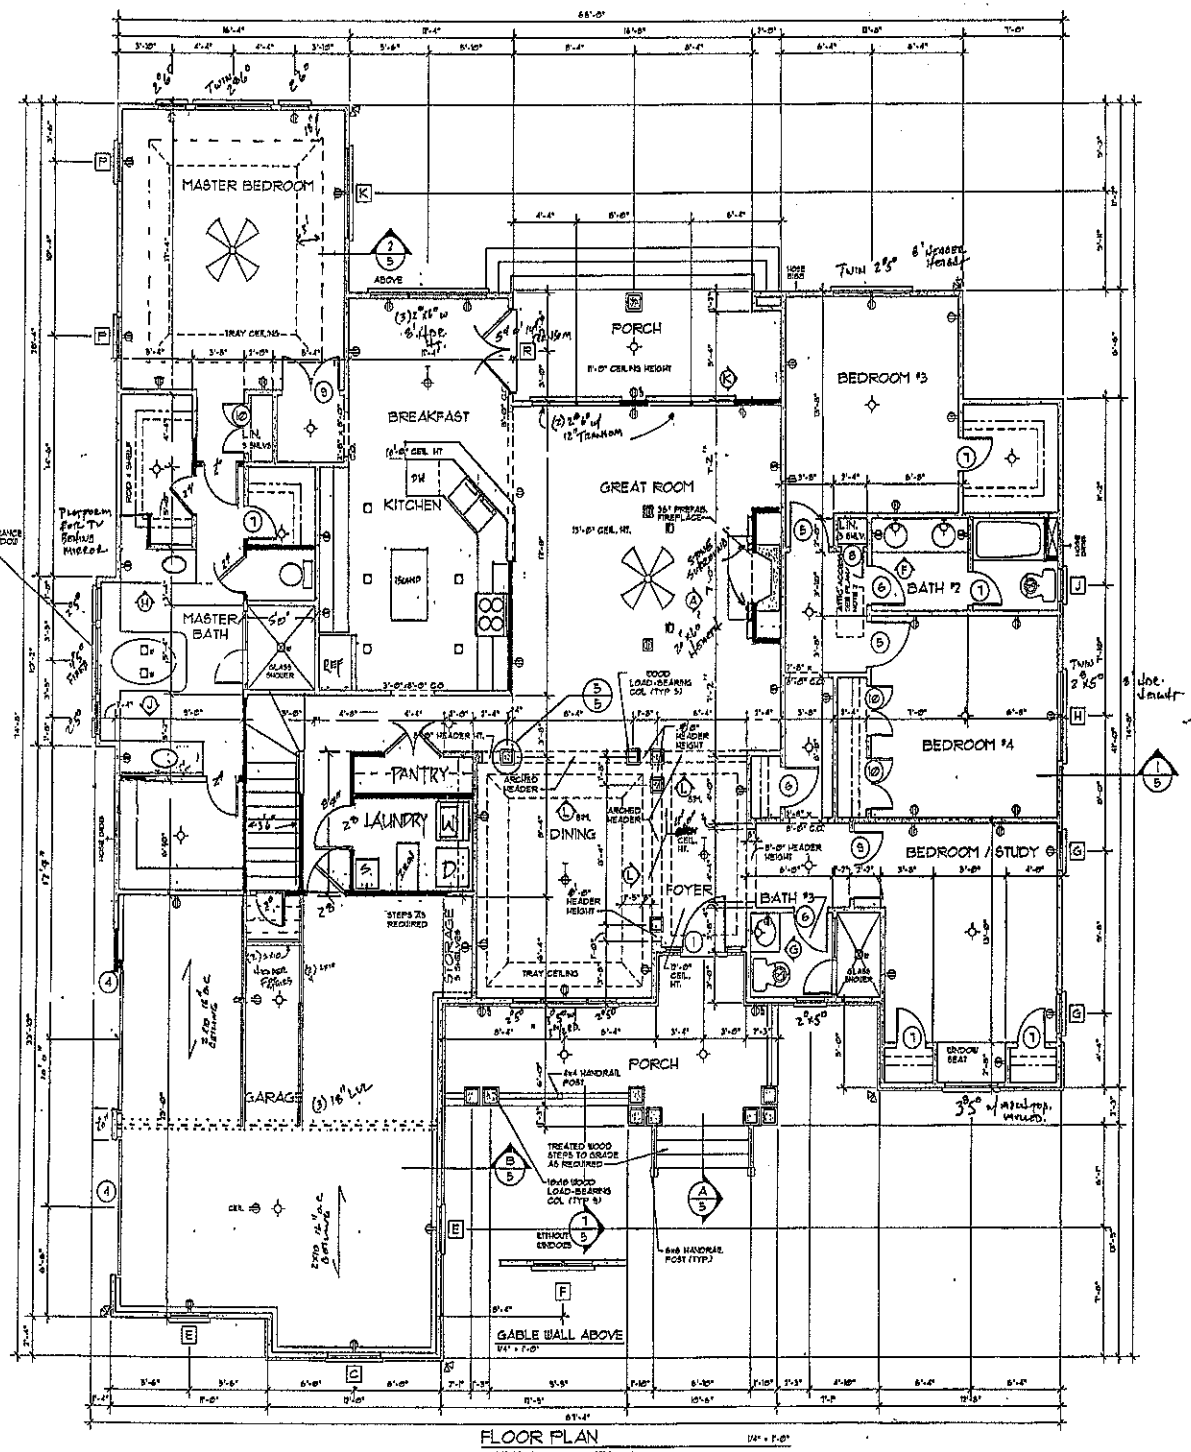



FLOOR PLAN

TOTAL LIVING ——— 2720 sq. ft.
GARAGE & STORAGE ——— 616 sq. ft.

## ELECTRICAL LEGEND

| SYMBOL | DESCRIPTION |
|---|---|
| | DUPLEX OUTLET (GROUNDED TYPE) |
| WP | WEATHER PROOF DUPLEX OUTLET ABOVE COUNTER LOCATION |
| | FLUSH FLOOR DUPLEX OUTLET, OWNER VERIFY LOCATION |
| | 220 VOLT OUTLET OR CONNECTION |
| | CEILING MOUNTED LIGHT FIXTURE |
| | WALL BRACKET MOUNTED LIGHT FIXTURE |
| | SUSPENDED CEILING MOUNTED LIGHT FIXTURE |
| | RECESSED DIRECTIONAL CEILING LIGHT FIXTURE |
| | RECESSED CEILING LIGHT FIXTURE |
| | RECESSED LIGHT FOR WET AREA |
| | UNDER COUNTER FLUORESCENT LIGHT |
| | EXTERIOR CAST ALUMINUM FLOOD LIGHTS |
| | CEILING MOUNTED PADDLE FAN W/ LIGHT |
| | CEILING MOUNTED FAN - EXHAUST |
| | CEILING MOUNTED FAN AND HEATER |
| | CEILING MOUNTED FAN, LIGHT, AND HEATER |

## PLAN NOTES:


1. VERIFY ALL LOCAL CODES, ENERGY TYPES, AND SITE CONDITIONS PRIOR TO CONSTRUCTION
2. REVIEW SELECTED MECHANICAL SYSTEMS WITH OWNER PRIOR TO CONSTRUCTION. RECOMMENDED LOCATIONS ARE AS FOLLOWS: THE WATER HEATER MAY TYPICALLY BE PLACED IN THE CRAWL SPACE OR IN THE GARAGE. H.V.A.C. UNIT(S) MAY TYPICALLY BE PLACED IN THE CRAWL SPACE OR IN THE ATTIC FOR ONE STORY HOUSES, IN THE CRAWL SPACE FOR THE FIRST FLOOR AND IN ATTIC FOR THE SECOND FLOOR IN TWO STORY HOUSES. H.V.A.C. EQUIPMENT IN ATTIC SPACE SHALL BE ACCESSIBLE BY AN OPENING AS LARGE AS THE LARGEST PIECE OF EQUIPMENT AND IN NO CASE LESS THAN 22"X36".
3. SEE STRUCTURAL DRAWINGS FOR ADDITIONAL INFORMATION.
4. INSULATE AROUND ALL BATHS AND UTILITY ROOM
5. TYPICAL WALL, 2X4@ 16" O.C. UNLESS OTHERWISE DIMENSIONED.
6. PROVIDE SMOKE DETECTORS AS REQUIRED BY CODE.
7. PROVIDE DOORBELLS, TRANSFORMER, AND CHIME.

1. DELETE ALL ELECTRICAL NOTES
2. WINDOWS ARE PENNCO HOLLOW VINYL
3. SEE BUILDER FOR ALL TRAY CEILING DETAILS
4. SEE APPENDED FOR BONUS RM.

# Acknowledgement Of Plans Submittal ONLY!

Date 4/24/03

Date 4/28/03

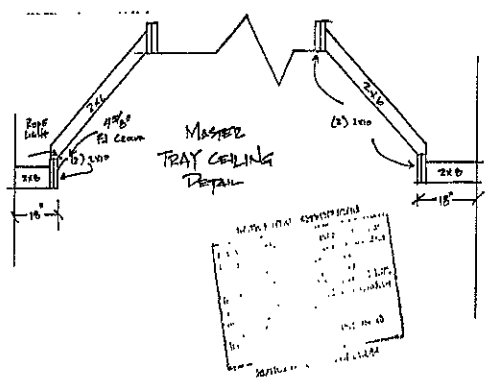


DONALD A. GARDNER, INC.
ARCHITECTS • PLANNERS
P.O. BOX 26178 • GREENVILLE S.C. 29616
864 • 288 • 7580
www.dongardner.com

DESIGN NO. 8318
SHEET OF 3 6 CUM
FLOOR PLAN

DO NOT SCALE DRAWINGS.
COPYRIGHT © 3/18/00 ALL RIGHTS RESERVED BY DONALD A. GARDNER, INC.
NOT TO BE COPIED OR REPRODUCED WITHOUT WRITTEN PERMISSION