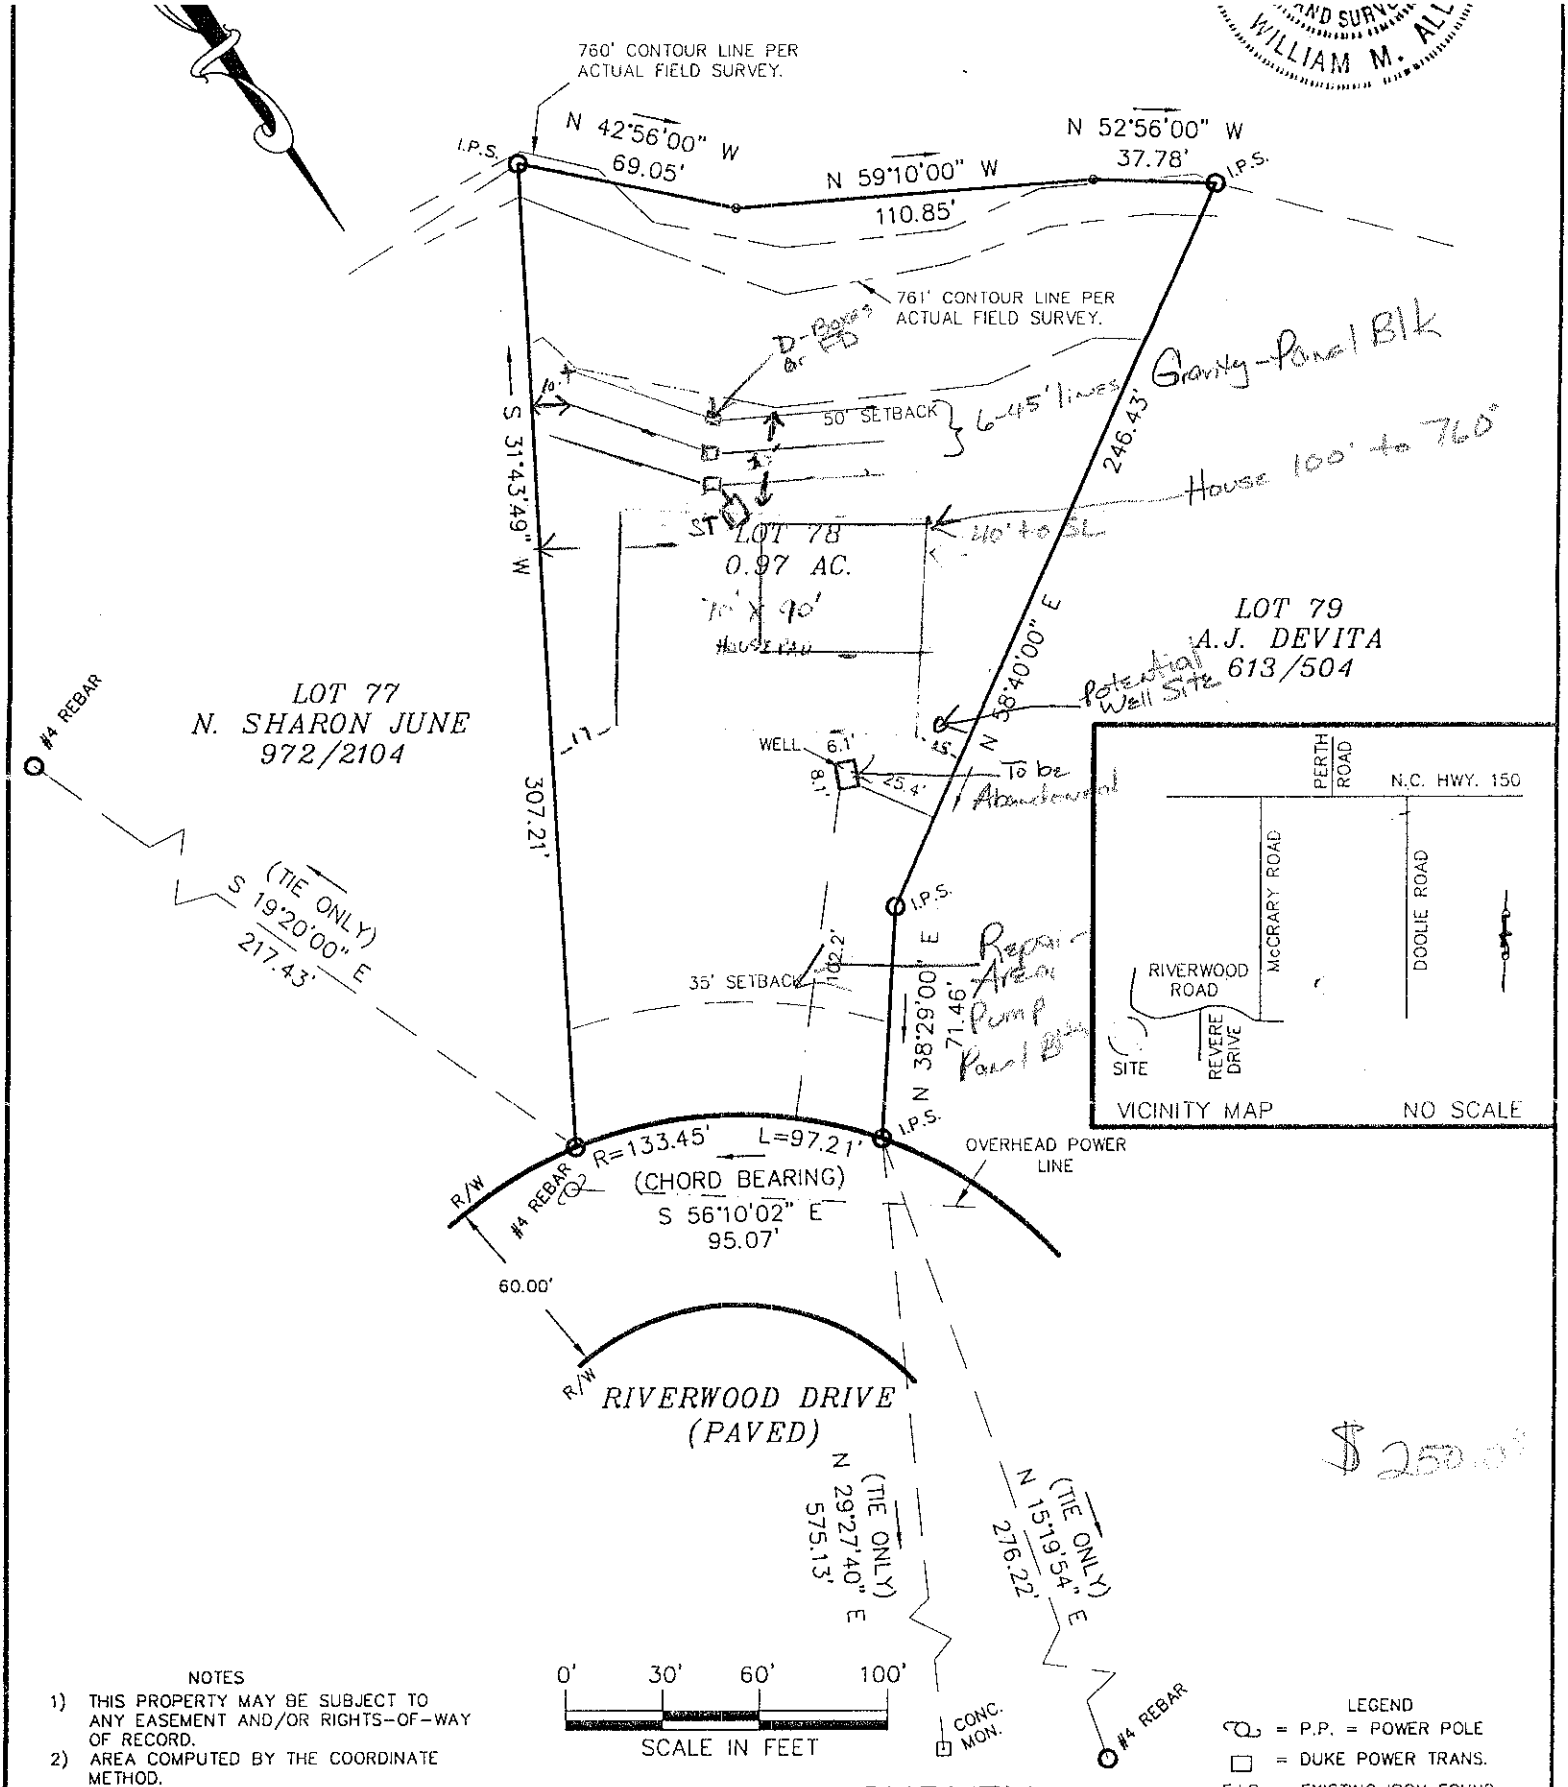


NOTES

1) THIS PROPERTY MAY BE SUBJECT TO ANY EASEMENT AND/OR RIGHTS-OF-WAY OF RECORD.
2) AREA COMPUTED BY THE COORDINATE METHOD.
3) EXISTING 760' & 761' CONTOUR ELEVATION BASED ON LAKE NORMAN LAKE LEVEL AT COWAN'S FORD DAM (READING ON 7/13/99) ELEVATION: 758.5'

LEGEND

P.P. = POWER POLE
□ = DUKE POWER TRANS.
E.I.P. = EXISTING IRON FOUND
I.P.S. = #4 REBAR SET
R/W = RIGHT-OF-WAY
(W) = WELL

BOUNDARY SURVEY

OF

305 RIVERWOOD DRIVE

LOT 78 CRESCENT LAND & TIMBER CORP., SECT. 10

SCALE 1" = 60'

DAVIDSON TWSP., IREDELL CO., N.C.

ACQUIRED BY: WILLIAM F. AND CELIA H. HUNTER

FIELD BOOK: 261
FILE: 6014907
TAX MAP NO: 4637-04-0889