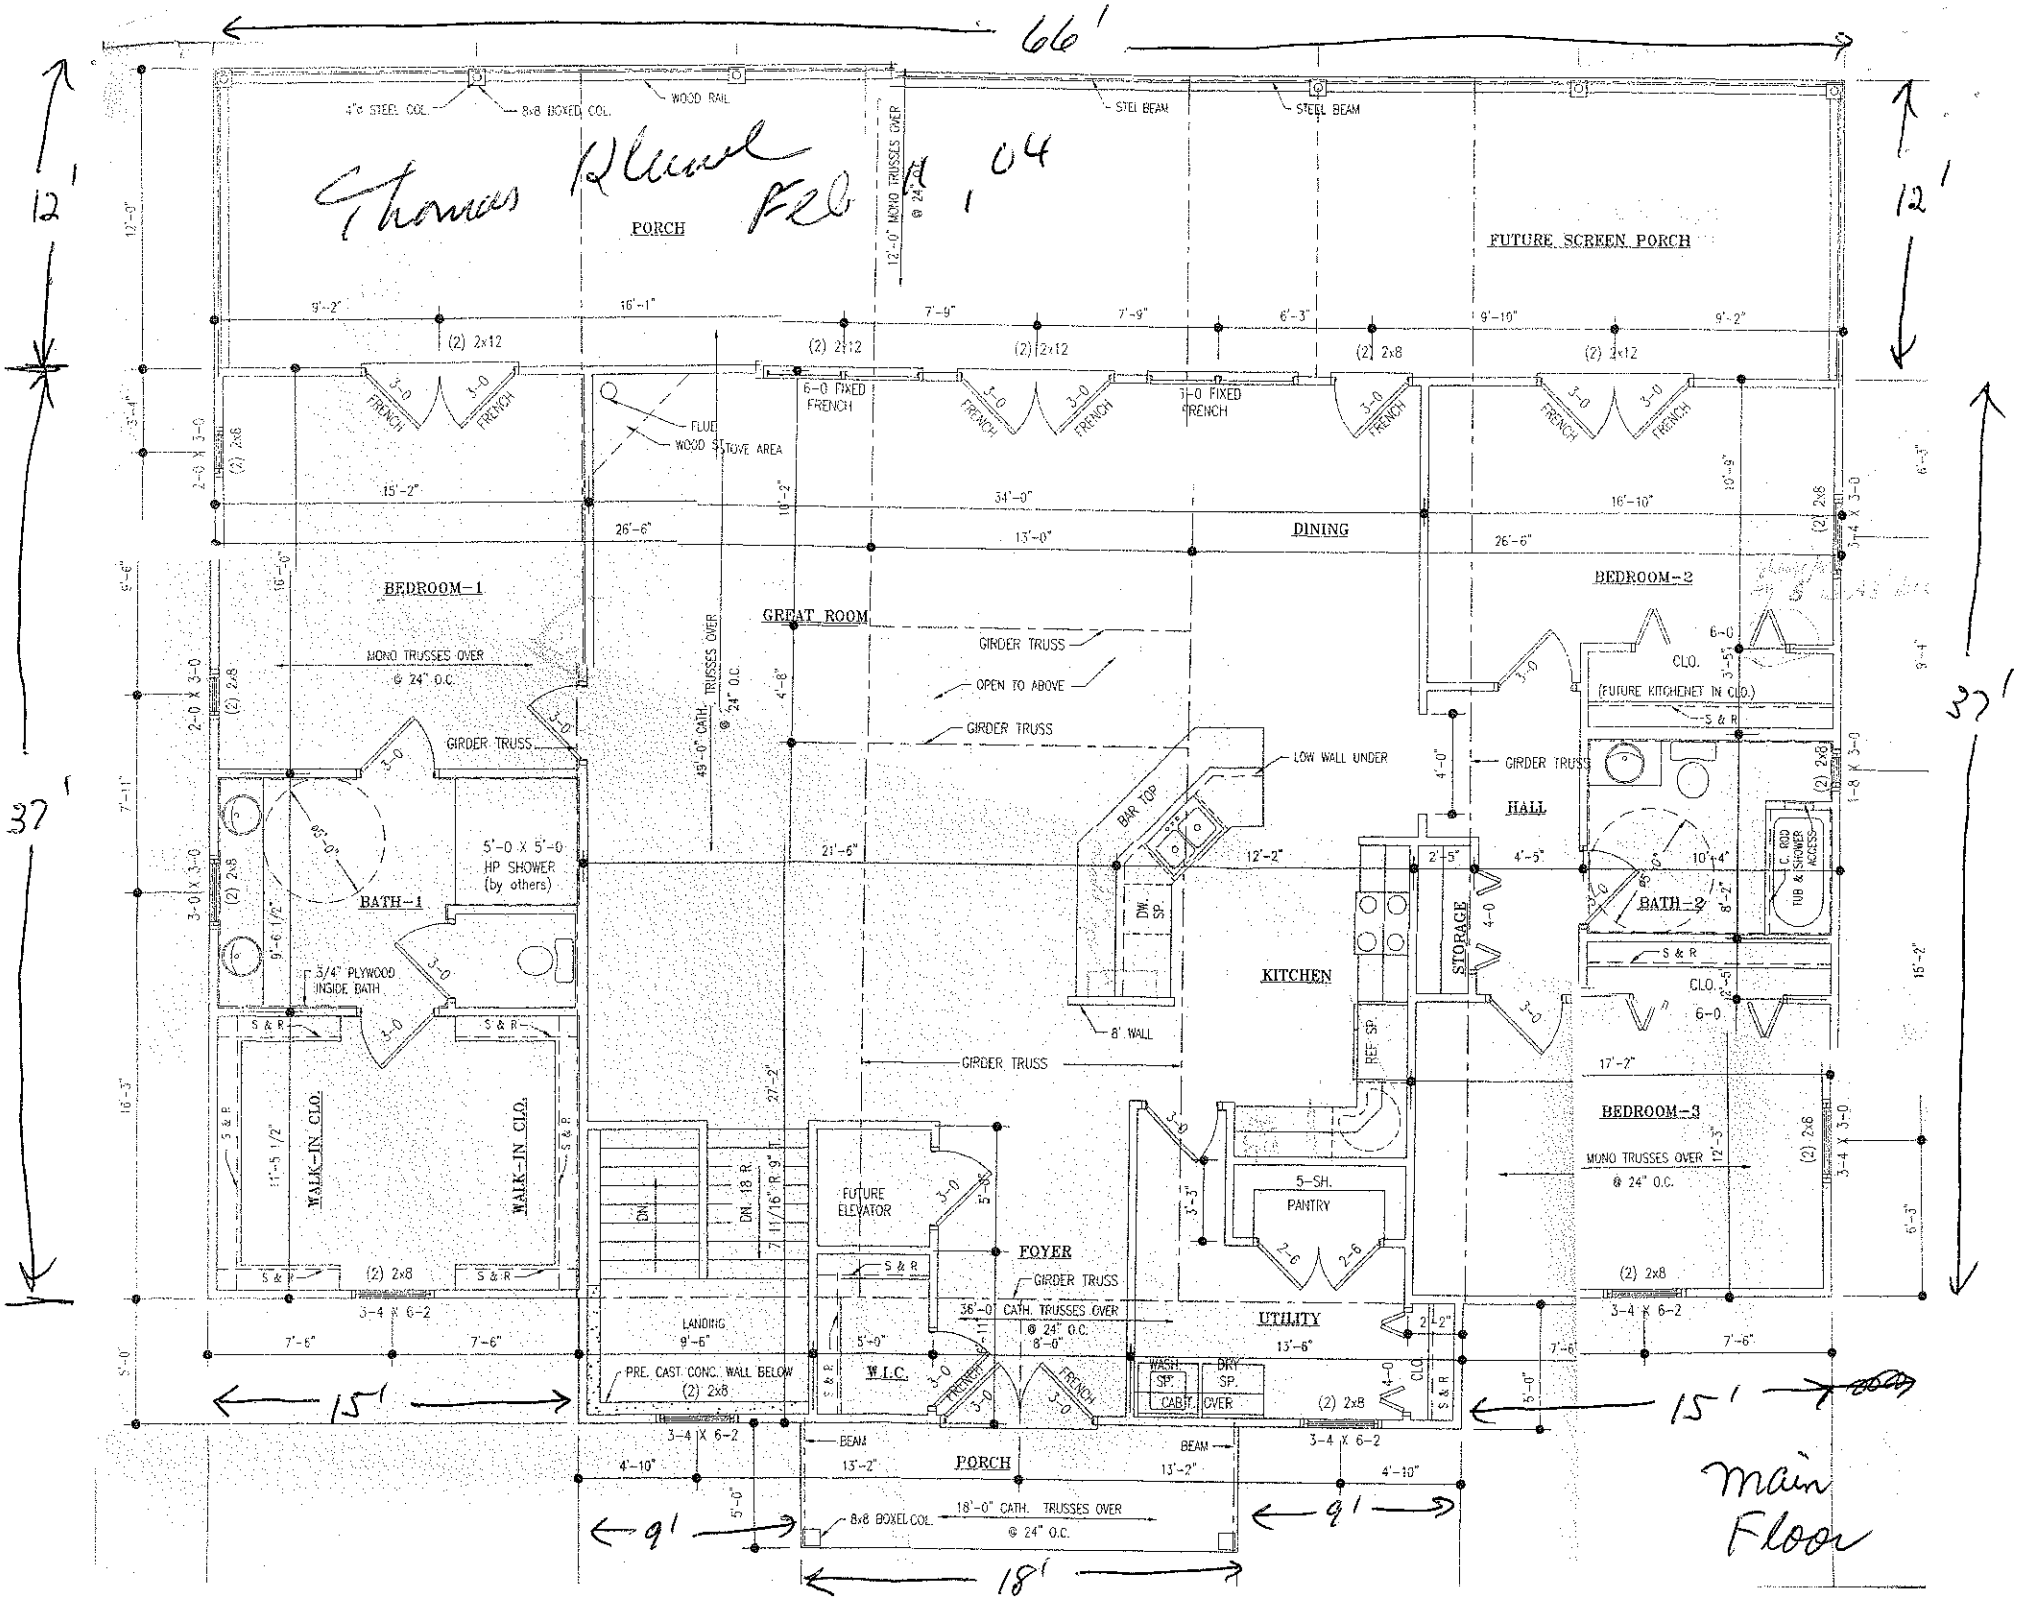
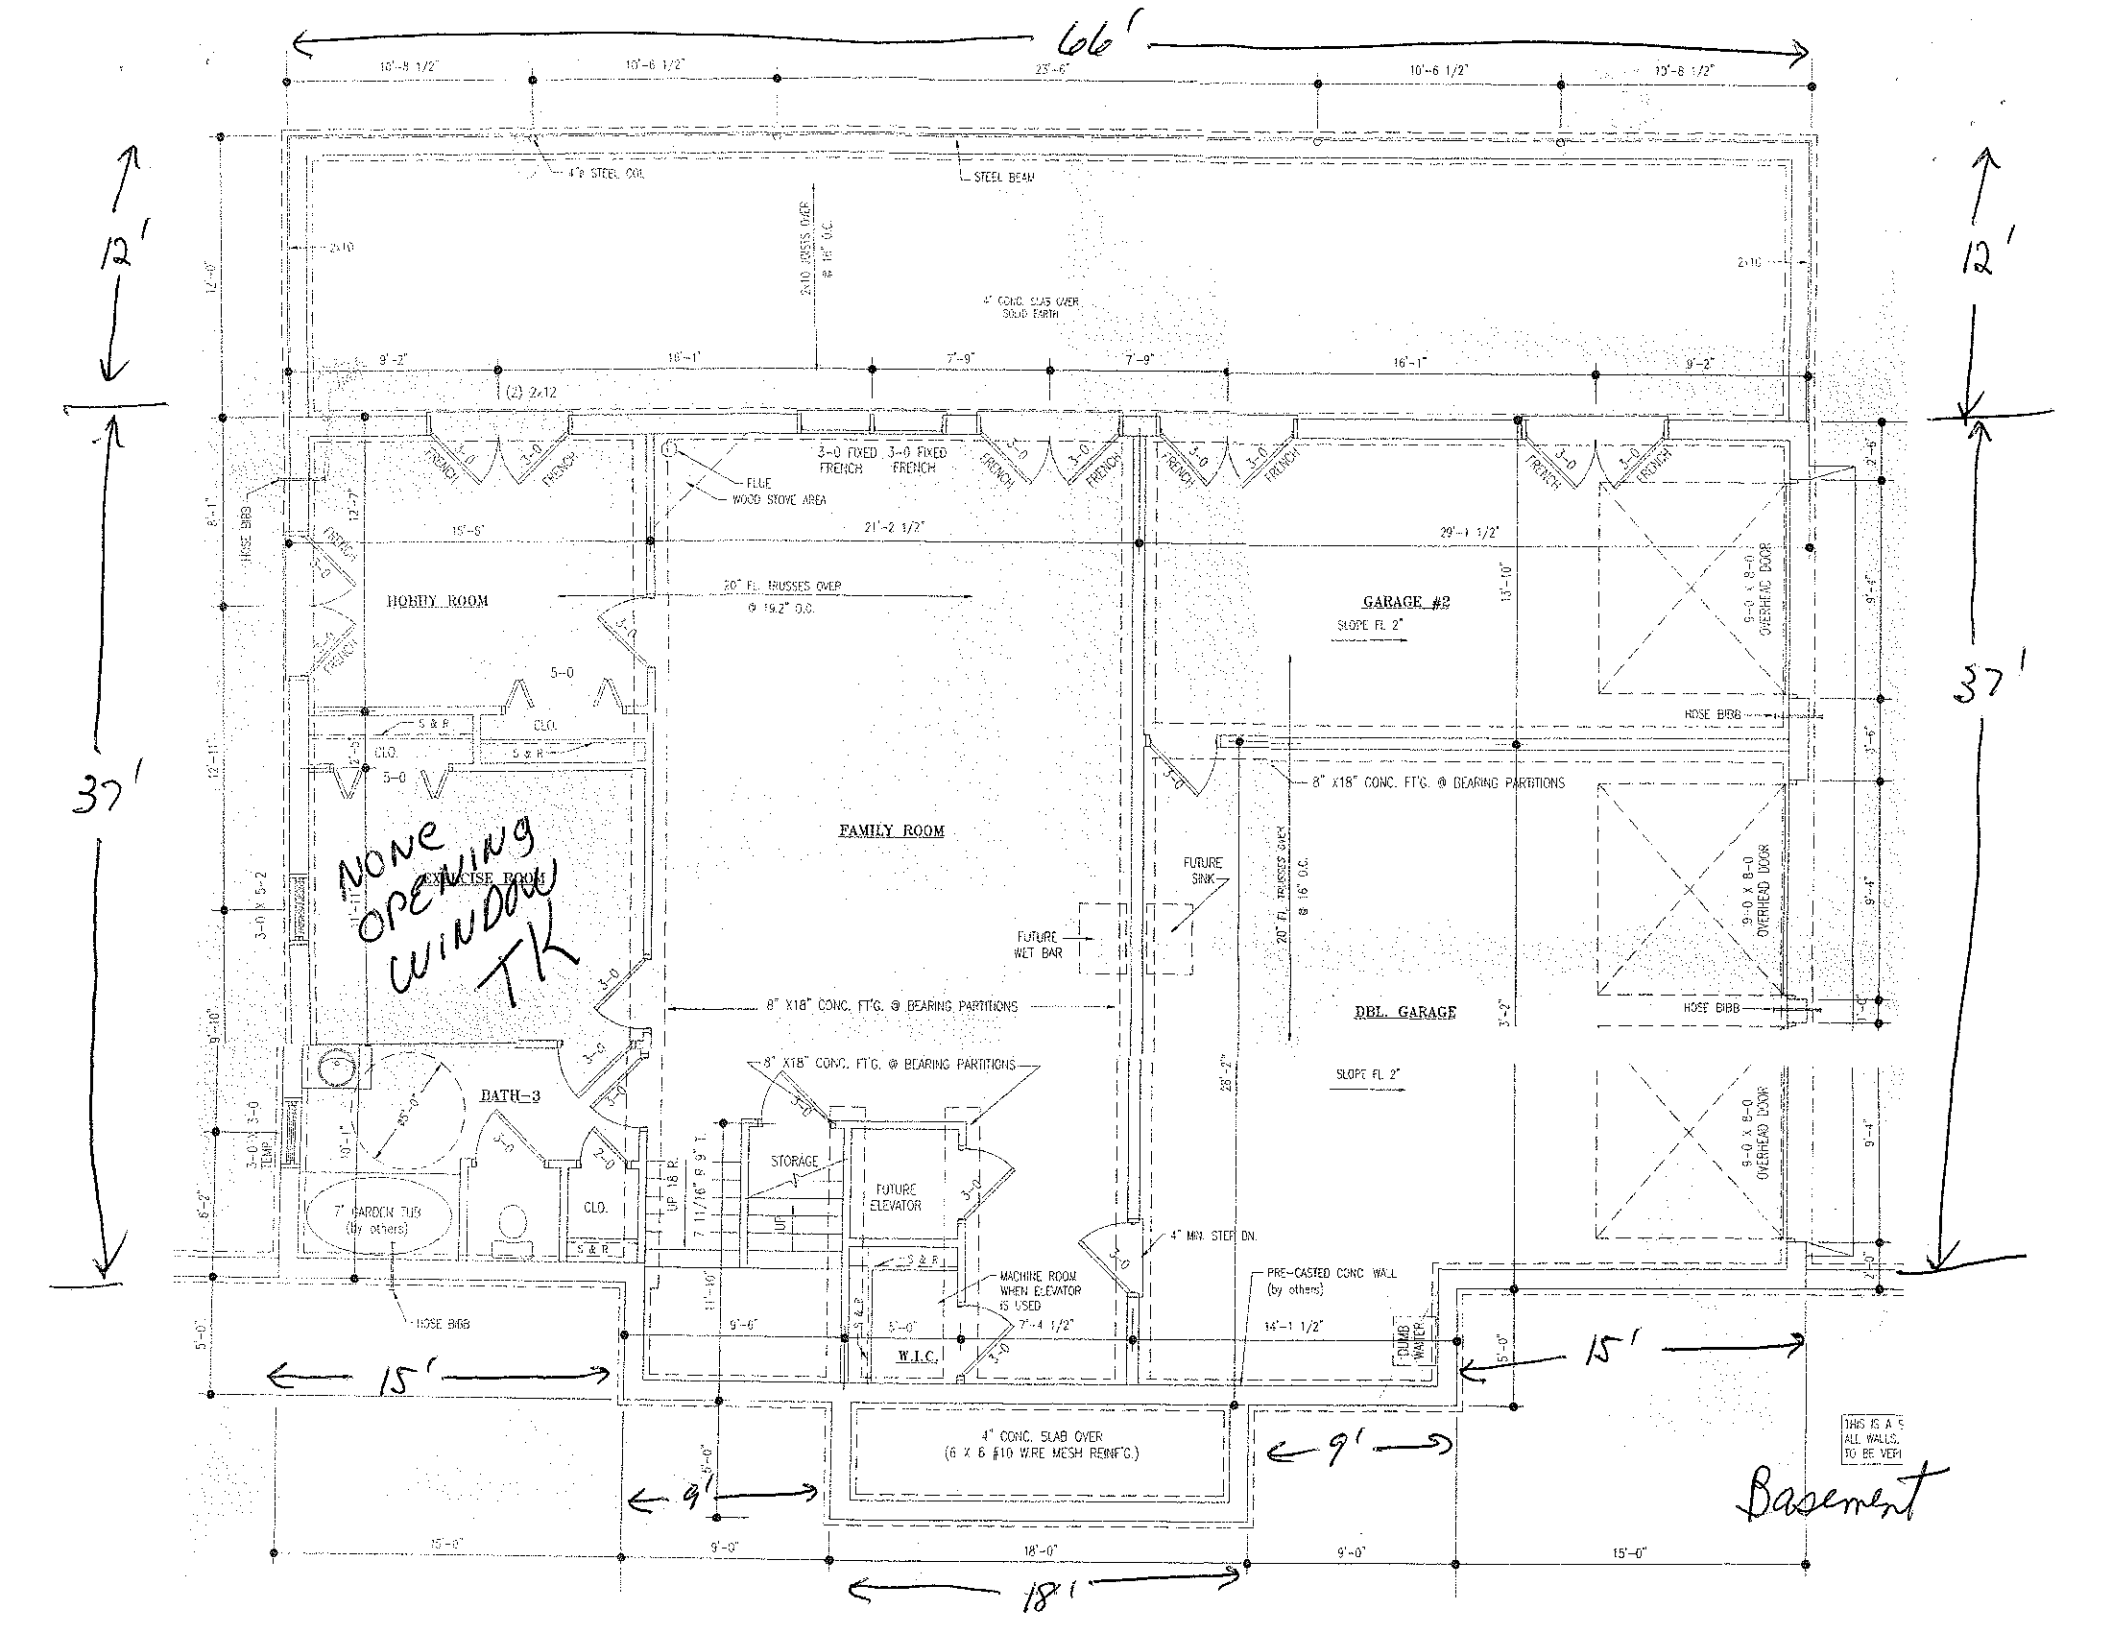

66'
12'
12'
37'
37'
Thomas Rhuel F20 1,04
PORCH
FUTURE SCREEN PORCH
DINING
BEDROOM-1
GREAT ROOM
BEDROOM-2
BATH-1
5'-0 X 5'-0 HP SHOWER (by others)
WALK-IN CLO.
WALK-IN CLO.
KITCHEN
HALL
BATH-2
STORAGE
5-SH. PANTRY
FOYER
FUTURE ELEVATOR
UTILITY
W.I.C.
BEDROOM-3
PORCH
MONO TRUSSES OVER @ 24" O.C.
GIRDER TRUSS
OPEN TO ABOVE
LOW WALL UNDER
BAR TOP
8' WALL
STEEL BEAM
WOOD RAIL
4"ø STEEL COL.
8x8 BOXED COL.
FLUE
WOOD STOVE AREA
(FUTURE KITCHENET IN CLO.)
3/4" PLYWOOD INSIDE BATH
PRE. CAST CONC. WALL BELOW
8x8 BOXEL COL.
18'-0" CATH. TRUSSES OVER @ 24" O.C.
36'-0" CATH. TRUSSES OVER @ 24" O.C.
15'
15'
9'
9'
18'
Main Floor


66'
12'
37'
HOBBY ROOM
EXERCISE ROOM
FAMILY ROOM
BATH-3
GARAGE #2
DBL. GARAGE
STORAGE
FUTURE ELEVATOR
FUTURE SINK
FUTURE WET BAR
W.I.C.
FLUE
WOOD STOVE AREA
HOSE BIBB
4" CONC. SLAB OVER SOLID EARTH
4" CONC. SLAB OVER (6 X 6 #10 WIRE MESH REINF'G.)
8" X18" CONC. FT'G. @ BEARING PARTITIONS
PRE-CASED CONC WALL (by others)
4" MIN. STEP DN.
SLOPE FL 2"
15'
9'
18'
None opening window TK
Basement