
TAB #3

The Plan for: Tom & Maureen Graham

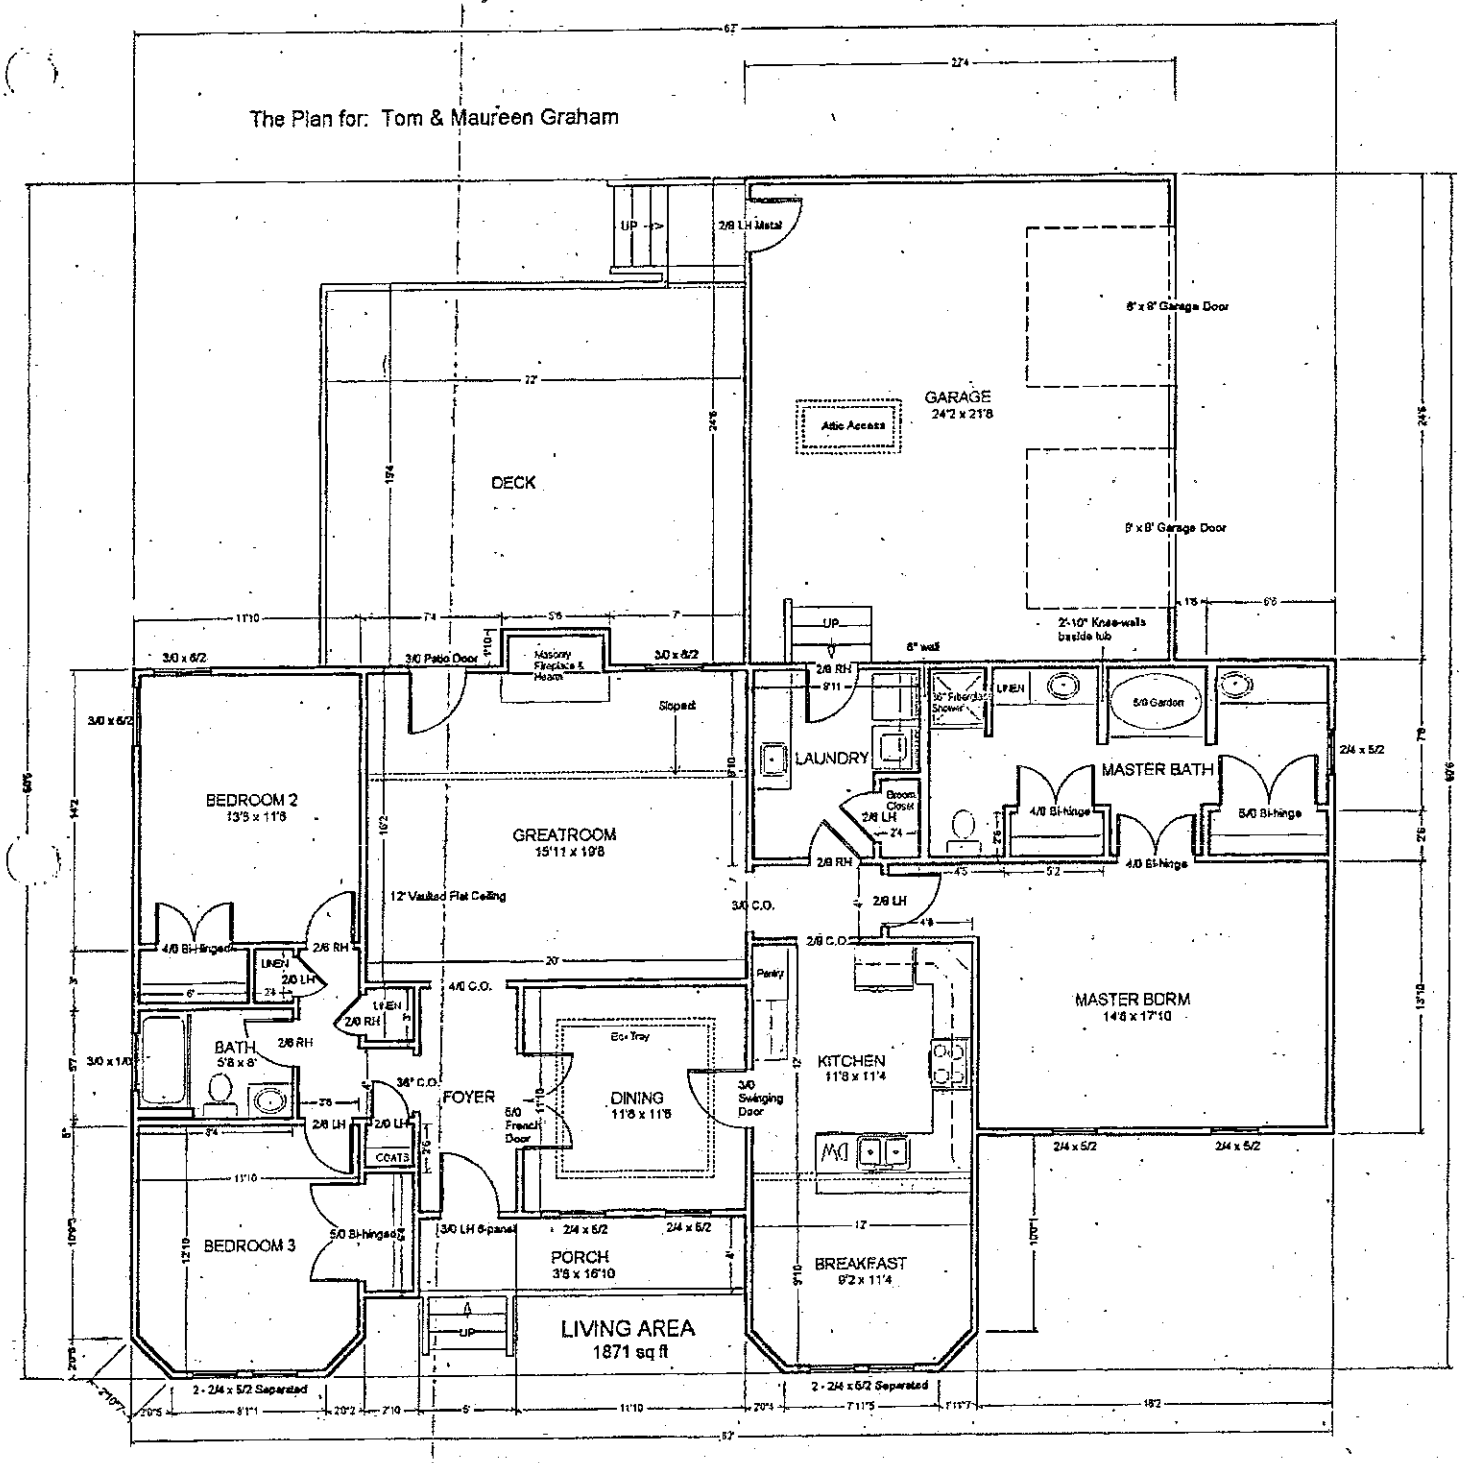

NOTE: This drawing is an approximation of what the house will look like when complete. Owner is aware that the actual measurements and finished product may differ from this and/or the original blueprints.