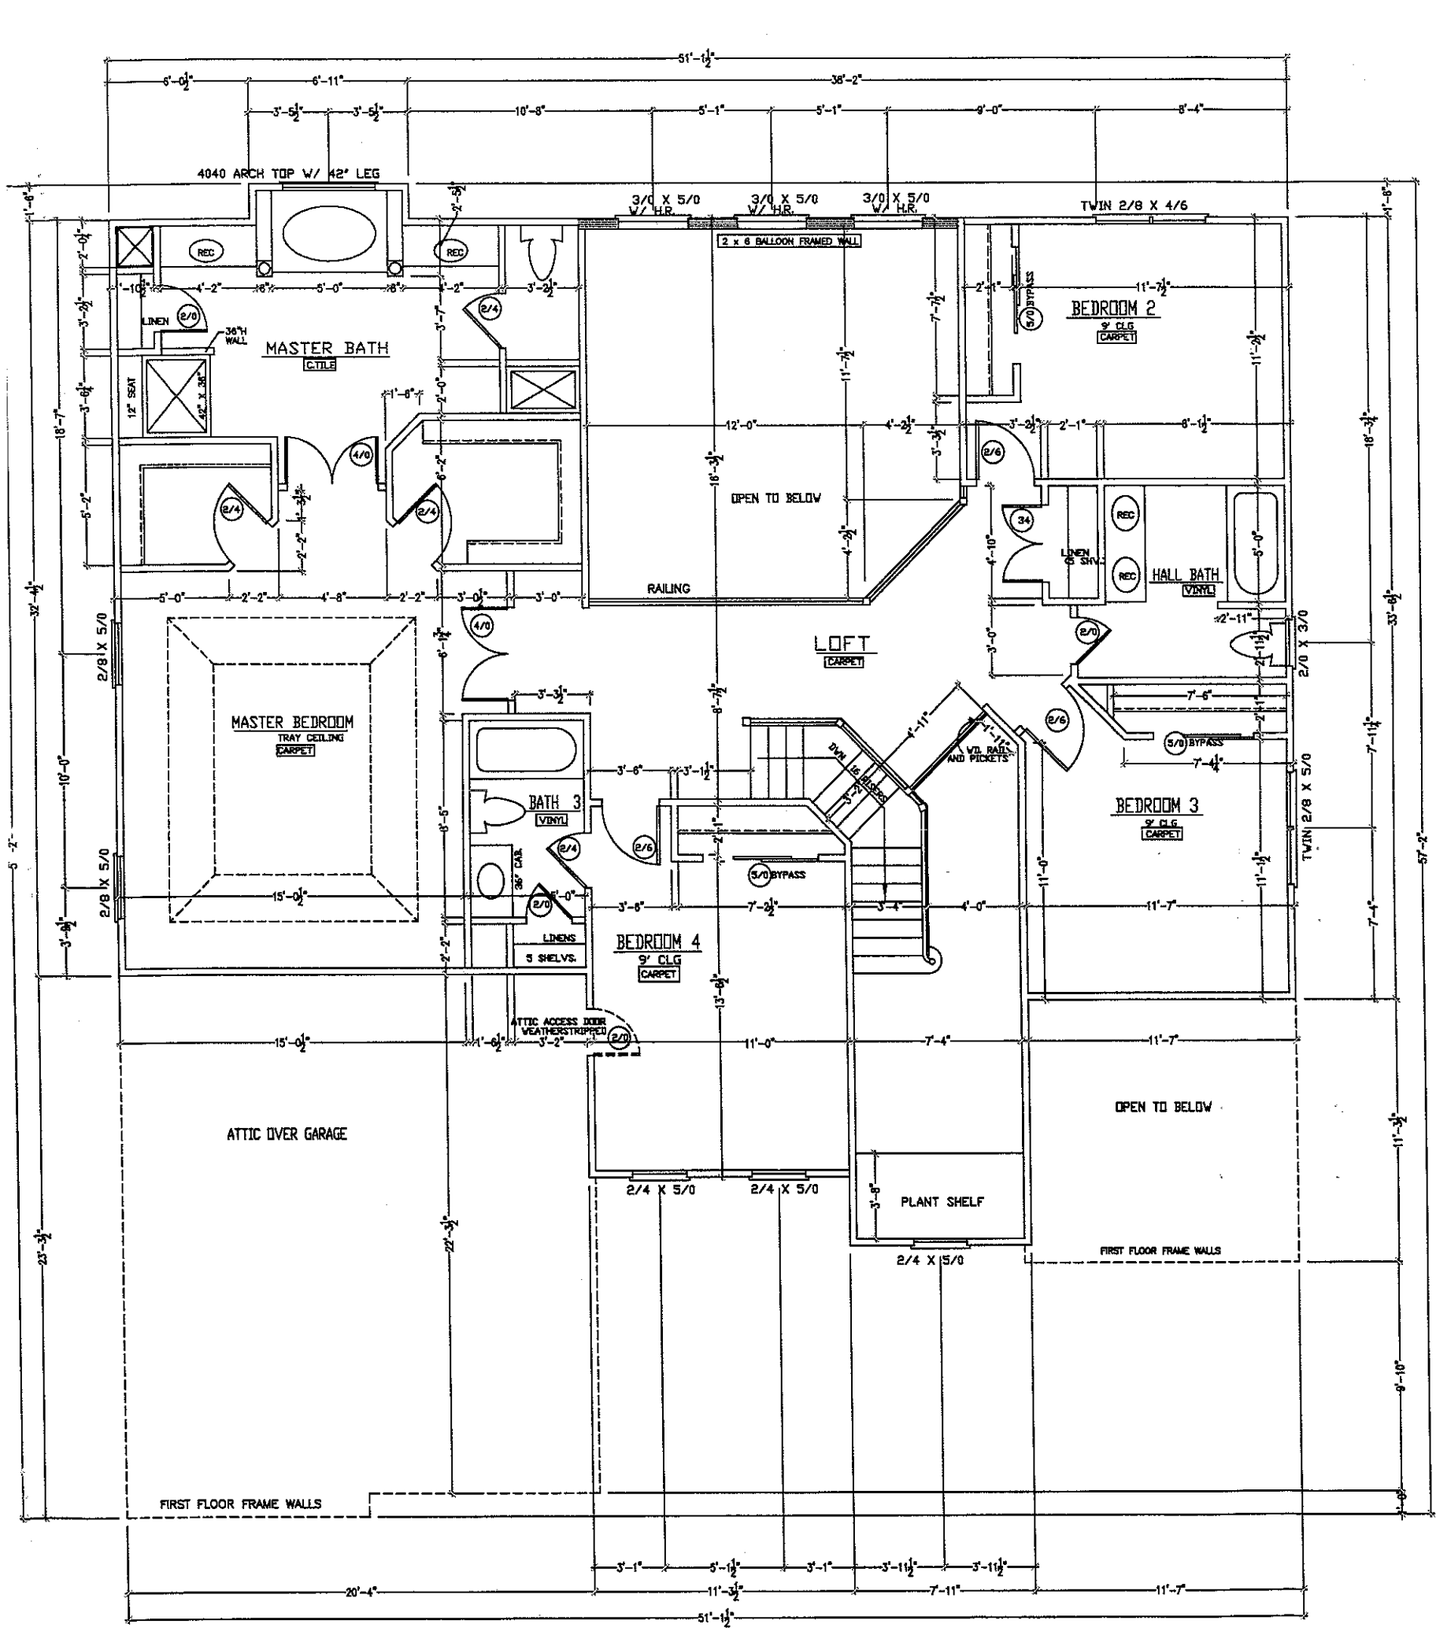

4040 ARCH TOP W/ 42" LEG
3/0 X 5/0 W/ H.R.
3/0 X 5/0 W/ H.R.
3/0 X 5/0 W/ H.R.
TWIN 2/8 X 4/6
2 x 6 BALLOON FRAMED WALL
MASTER BATH
C.TILE
LINEN
36" WALL
12" SEAT
42" X 36"
BEDROOM 2
9' CLG
CARPET
5/0 BYPASS
OPEN TO BELOW
RAILING
LOFT
CARPET
LINEN 6 SHVS.
HALL BATH
VINYL
2/0 X 3/0
MASTER BEDROOM
TRAY CEILING
CARPET
2/8 X 5/0
BATH 3
VINYL
36" CAB.
DWN TO BEDROOM
W/D RAIL AND PICKETS
3/0 BYPASS
BEDROOM 3
9' CLG
CARPET
TWIN 2/8 X 5/0
LINENS
5 SHELVS.
BEDROOM 4
9' CLG
CARPET
ATTIC ACCESS DOOR WEATHERSTRIPPED
ATTIC OVER GARAGE
OPEN TO BELOW
2/4 X 5/0
2/4 X 5/0
PLANT SHELF
2/4 X 5/0
FIRST FLOOR FRAME WALLS
FIRST FLOOR FRAME WALLS