

Acknowledgement Of
Plans Submittal ONLY!
Date 3-26-08
Date

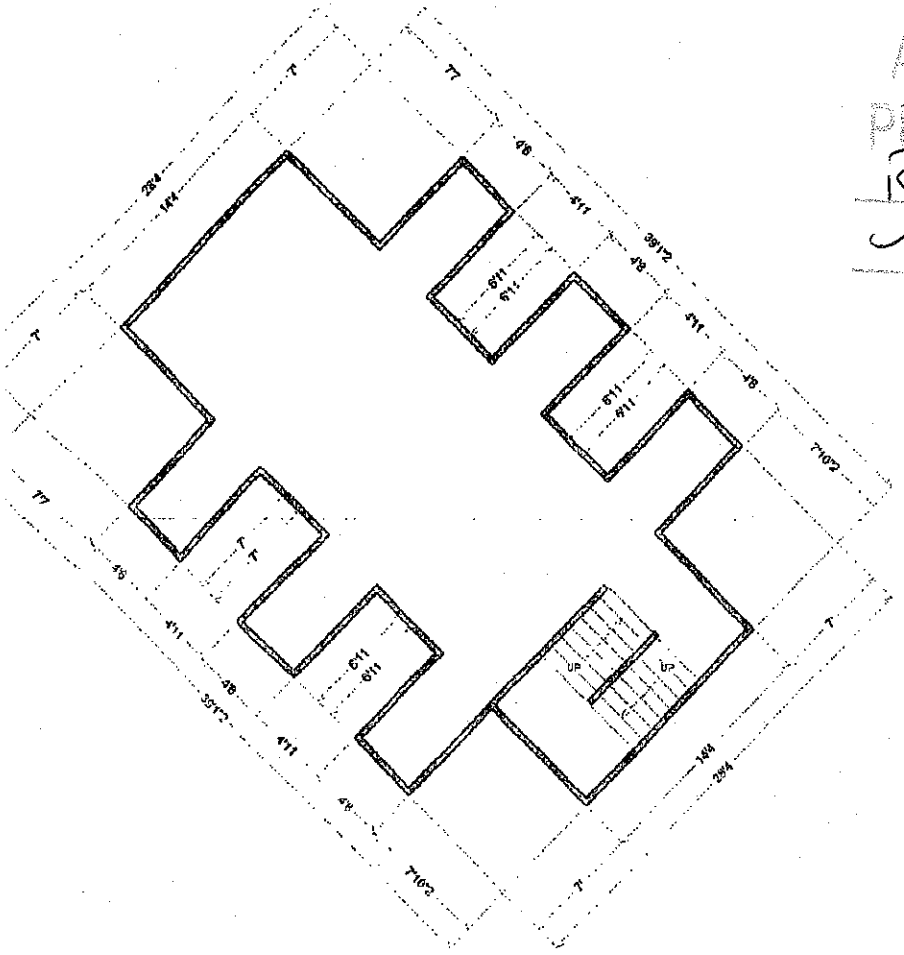


LIVING AREA
755 sq ft

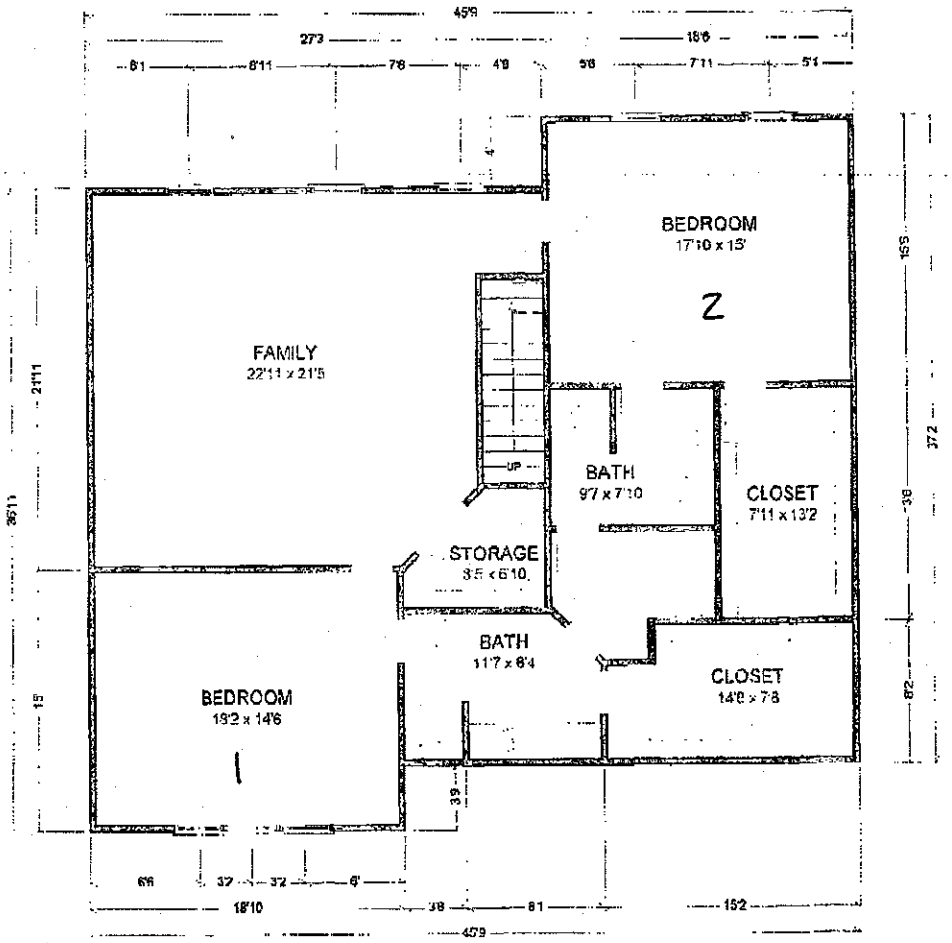

LIVING AREA
1662 sq ft

2nd Floor Plan

Acknowledgement Of
Plans Submittal ONLY!
B-Alley Date 3-26-08
Date

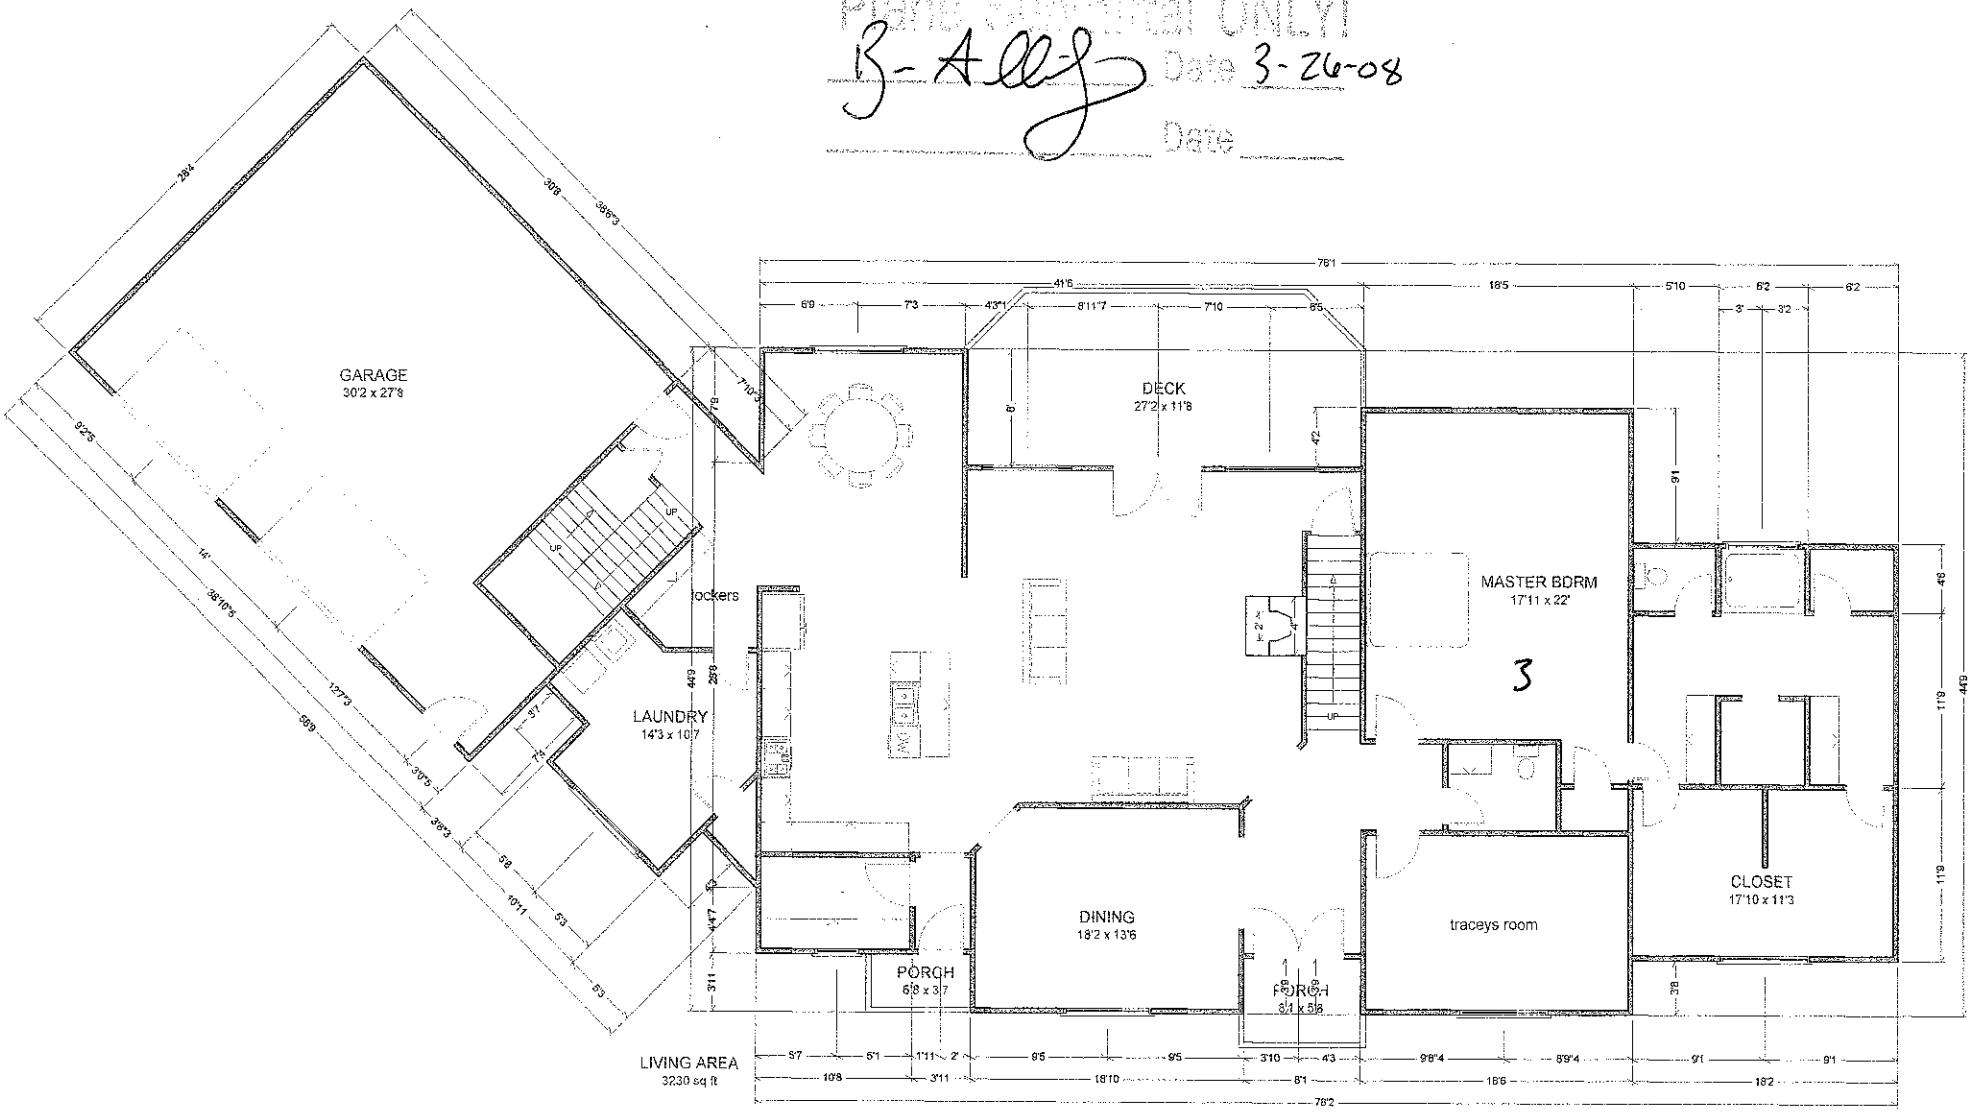

1st Floor