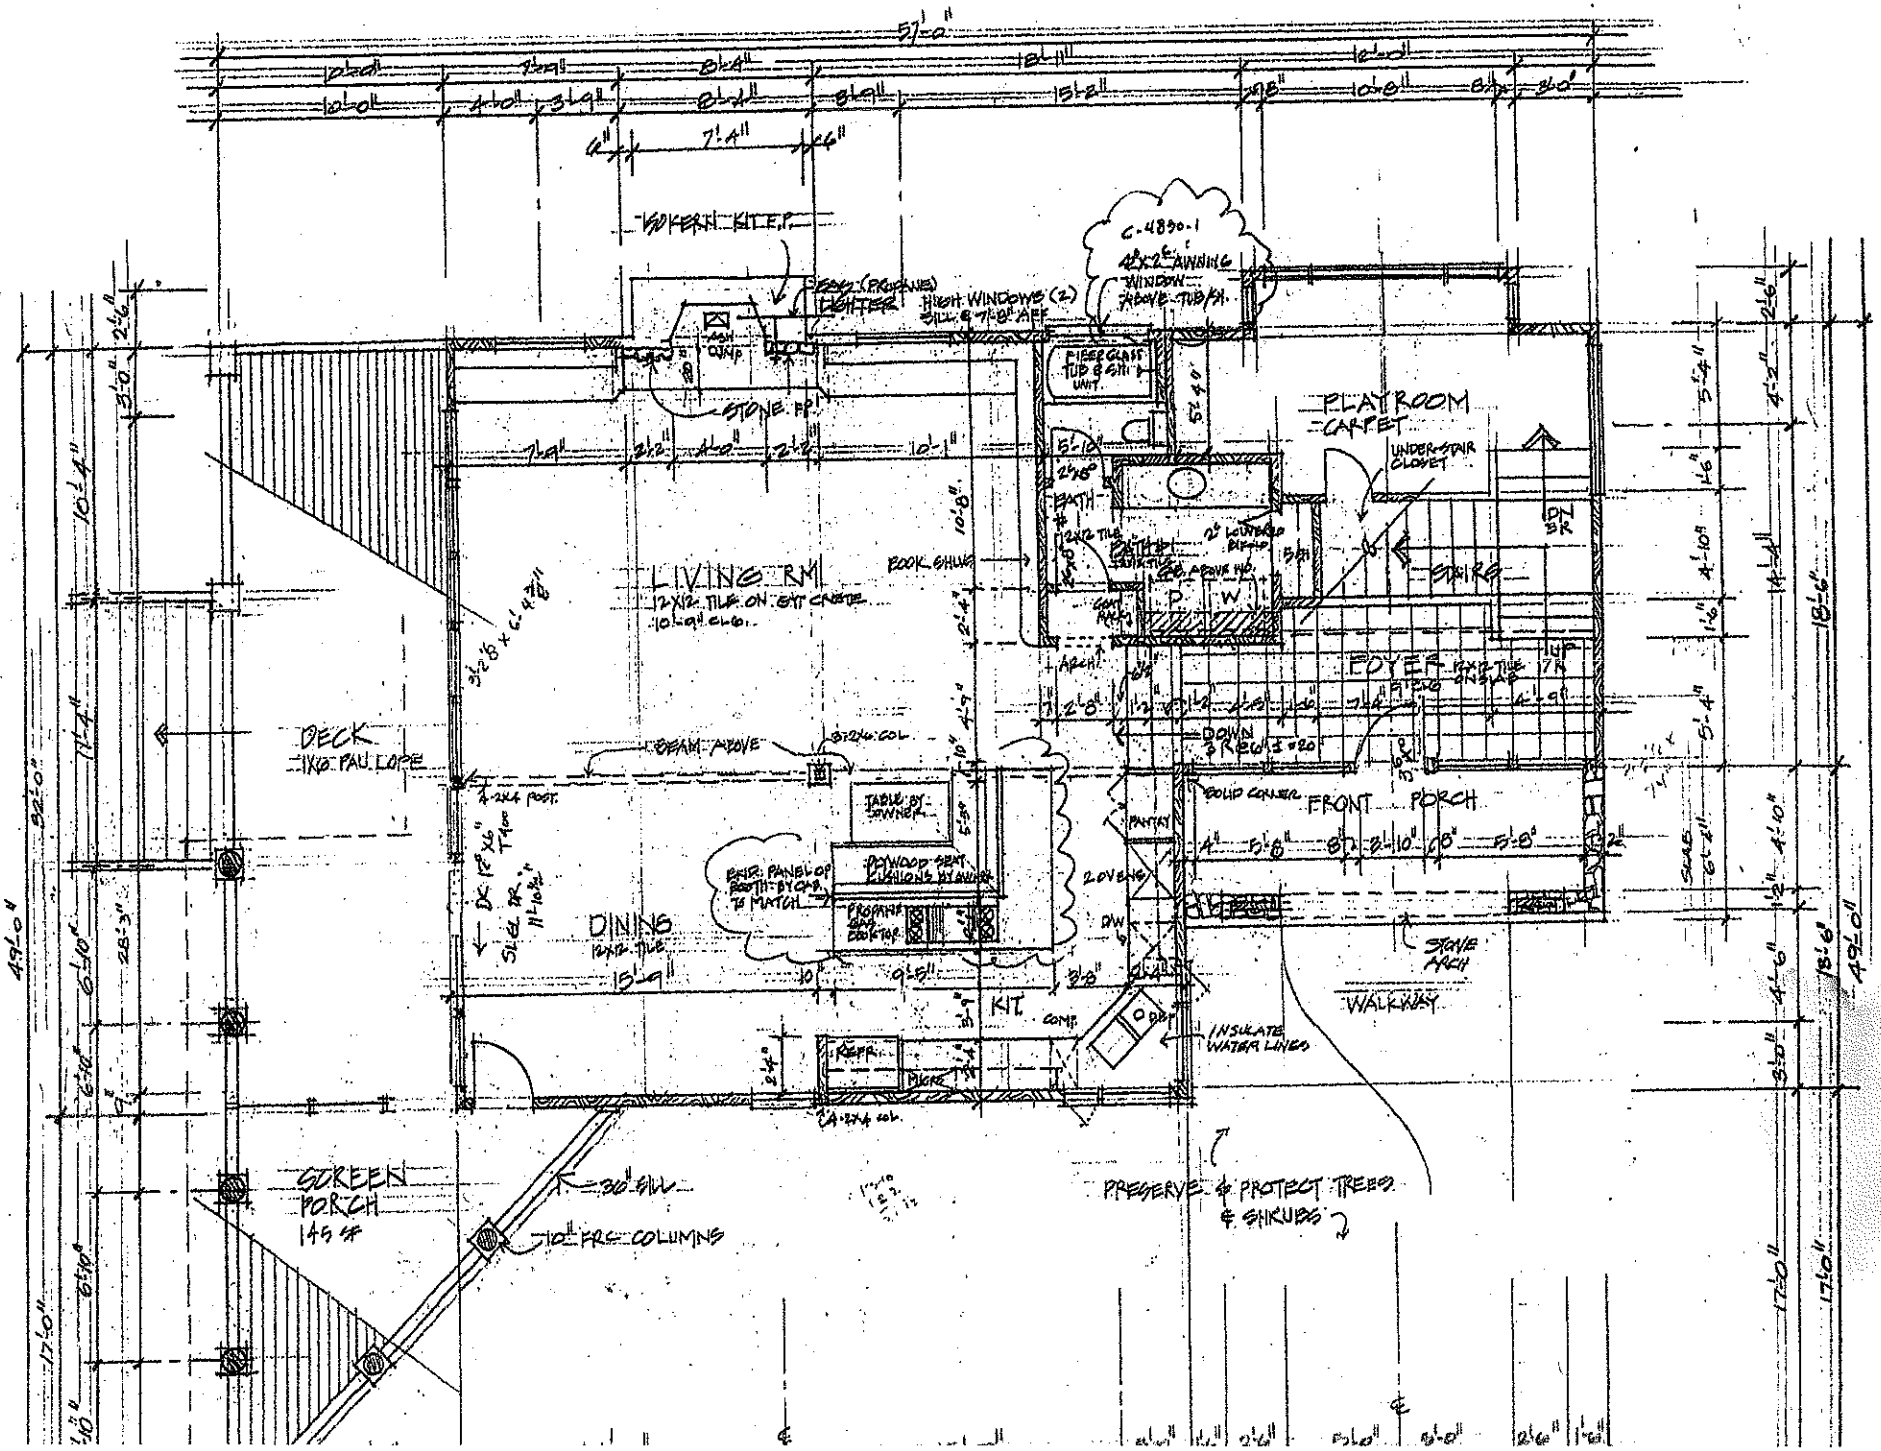
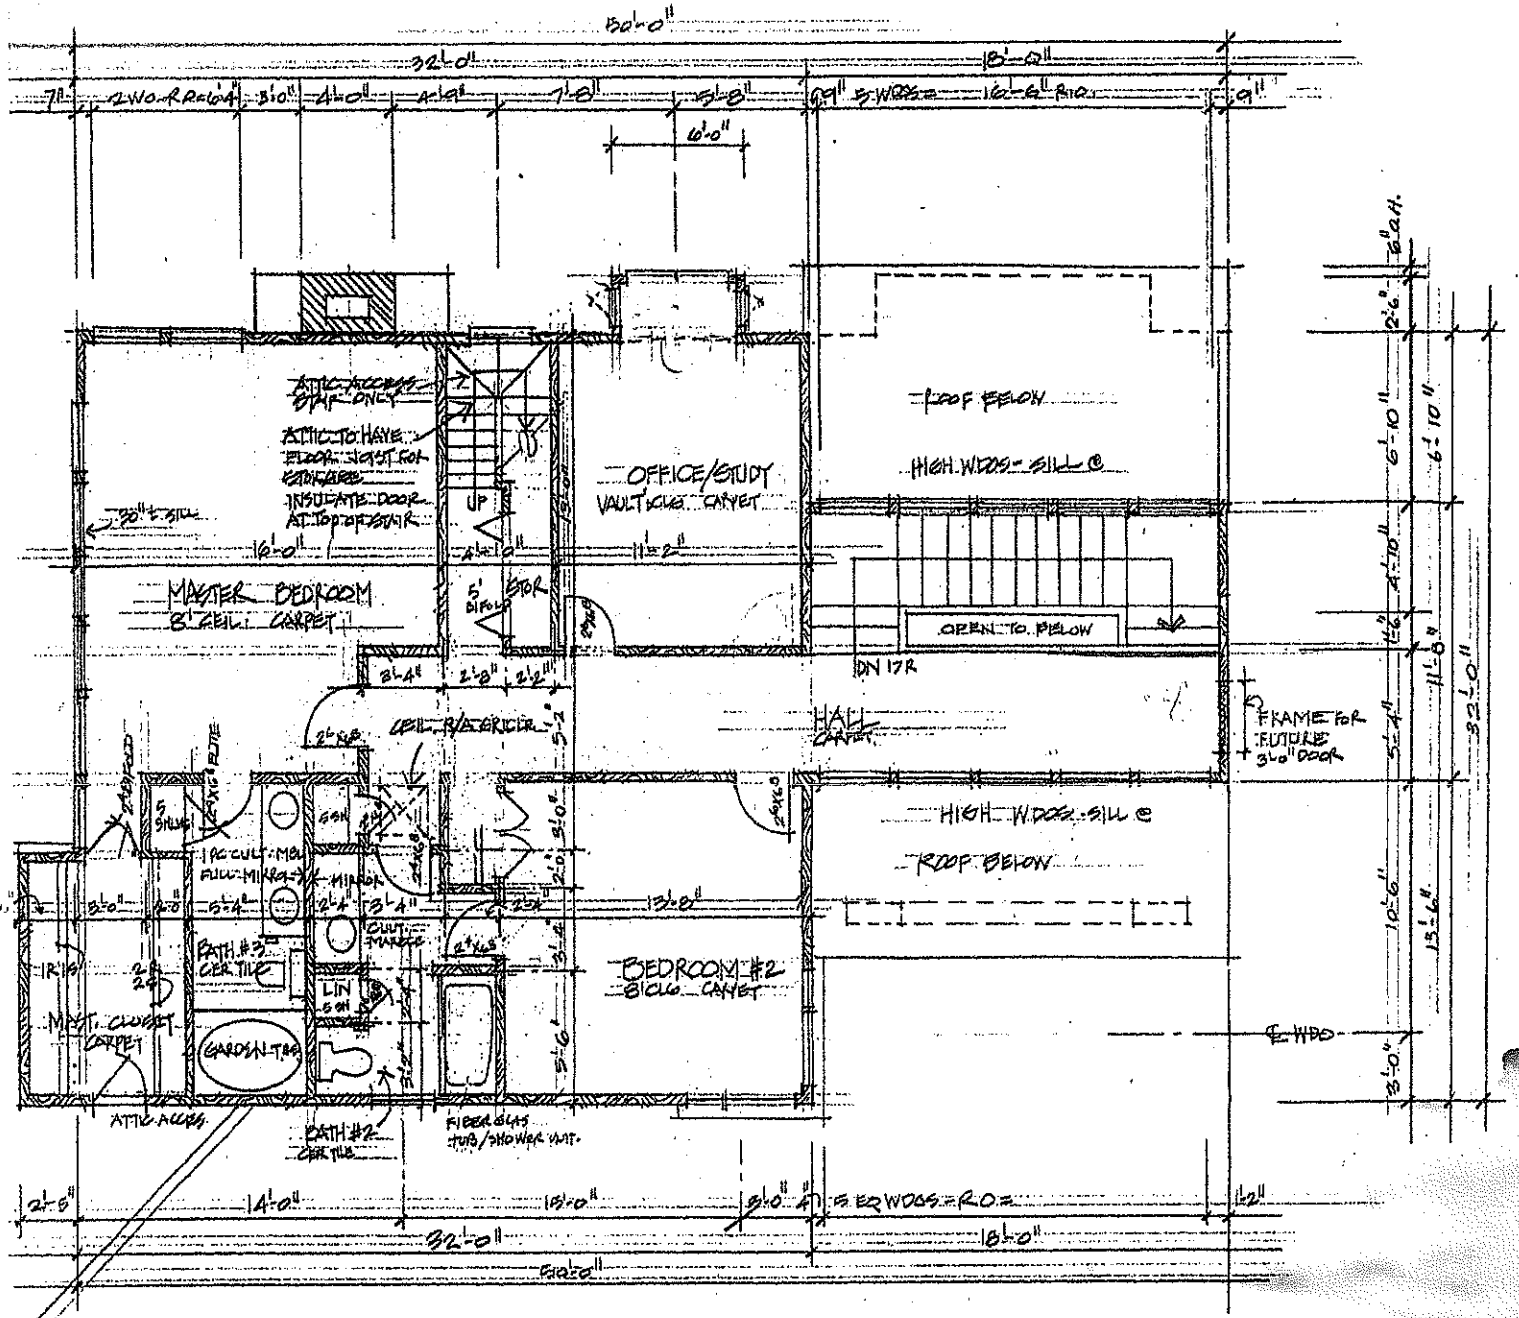

57'-0"
HIGH WINDOWS (2) SILL @ 7'-6" AFF
C-4830-1
42"x2'-6" AWNING WINDOW ABOVE TUB/SH.
PLAYROOM
CARPET
UNDER-STAIR CLOSET
STONE FP
LIVING RM
12"x12" TILE ON DIAG.
BOOK SHLVS
STAIRS
FOYER
DECK
1"x6" FALL LOPE
BEAM ABOVE
6"x24" COL.
4-2x4 POST
TABLE BY OWNER
PLYWOOD SEAT CUSHIONS BY OWNER
FRONT PORCH
SOLID CORNER
PANTRY
DINING
12"x12" TILE
KIT.
REFR.
DW
INSULATE WATER LINES
WALKWAY
SCREEN PORCH
145 SF
10" FRC COLUMNS
PRESERVE & PROTECT TREES & SHRUBS



REG NARMOUR
Architecture

101 W. Worthington
Suite 100
Charlotte, NC 28203
(704) 376-6000

A LAKE HOUSE FOR REG & PAT NARMOUR
IREDALE, COUNTY
MOORESVILLE, NC

Project No.
Date
Revisions
Sheet
4 OF 10