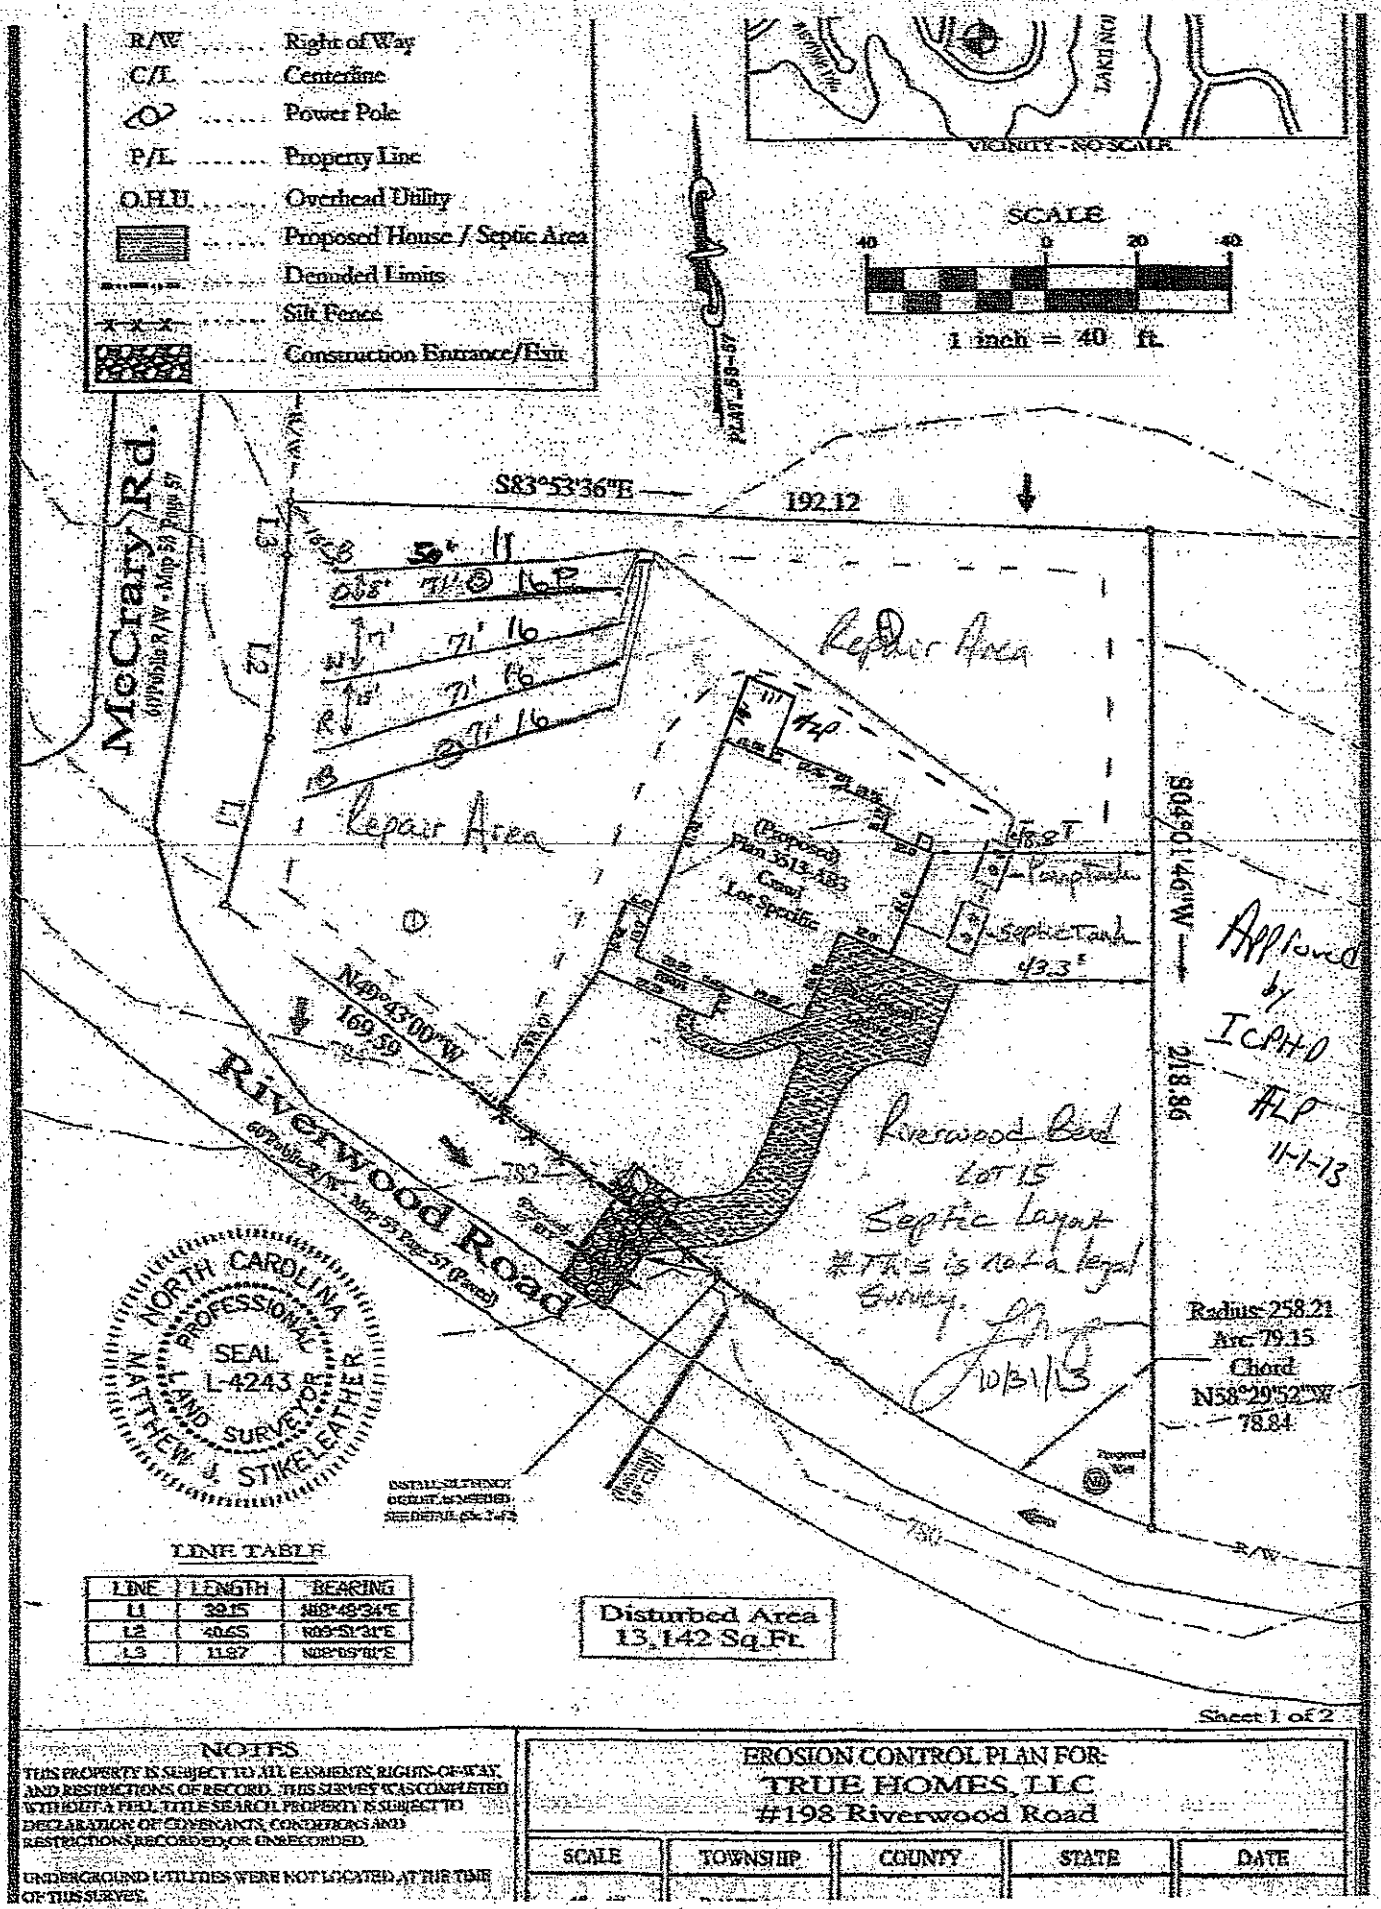

R/W ..... Right of Way
C/L ..... Centerline
..... Power Pole
P/L ..... Property Line
O.H.U. ..... Overhead Utility
..... Proposed House / Septic Area
..... Denuded Limits
..... Silt Fence
..... Construction Entrance/Exit
VICINITY - NO SCALE
SCALE
40 0 20 40
1 inch = 40 ft.
McCrary Rd.
S83°53'36"E
192.12
Repair Area
Repair Area
(Proposed) Plan 3513-A&B Conc. Lot Specific
Pumptank
Septic Tank
43.3'
S04°01'49"W
208.96
N49°43'00"W
169.59
Riverwood Road
Riverwood Blvd
Lot 15
Septic Layout
#This is not a legal survey.
10/31/13
Approved by ICPHO
11-1-13
Radius 258.21
Arc 79.15
Chord N58°29'52"W
78.84
NORTH CAROLINA PROFESSIONAL SEAL L-4243 LAND SURVEYOR MATTHEW J. STIKELEATHER
Disturbed Area
13,142 Sq.Ft.
LINE TABLE
L1 39.15 N88°48'34"E
L2 40.65 N09°51'31"E
L3 11.97 N08°09'11"E
Sheet 1 of 2
NOTES
THIS PROPERTY IS SUBJECT TO ALL EASEMENTS, RIGHTS-OF-WAY, AND RESTRICTIONS OF RECORD. THIS SURVEY WAS COMPLETED WITHOUT A FULL TITLE SEARCH. PROPERTY IS SUBJECT TO DECLARATION OF COVENANTS, CONDITIONS AND RESTRICTIONS RECORDED OR UNRECORDED.
UNDERGROUND UTILITIES WERE NOT LOCATED AT THE TIME OF THIS SURVEY.
EROSION CONTROL PLAN FOR:
TRUE HOMES, LLC
#198 Riverwood Road
SCALE | TOWNSHIP | COUNTY | STATE | DATE