
4637-15914g

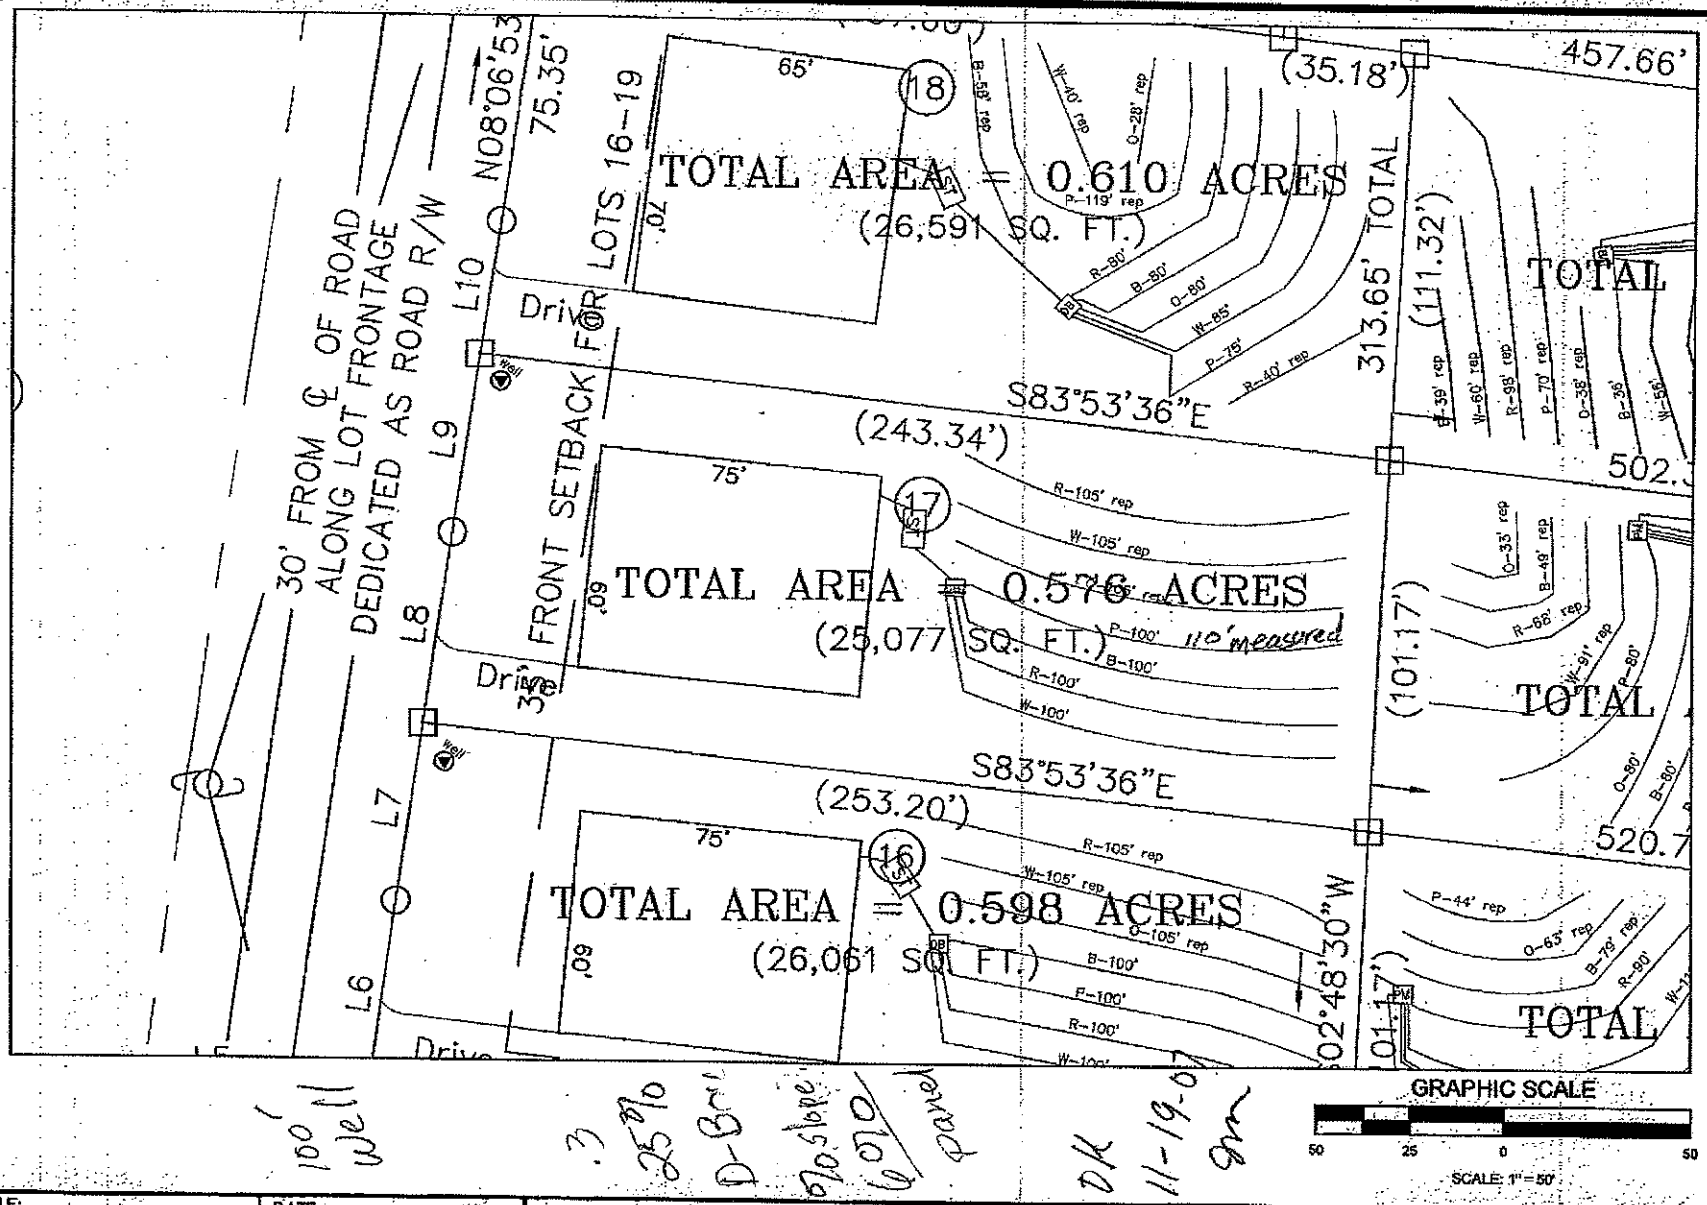

SCALE: 1" = 50'	DATE: 11-14-07	S&ME 3716 OLD BATTLEGROUND ROAD GREENSBORO, NC 27410 PH. 336-288-7160 FAX. 336-288-8980 WWW.SMEINC.COM	Lot 17 Riverwood Bend Subdivision – McCrary Rd. Iredell County, NC
PROJECT NO. 1588-07-051	DRAWN BY: JBP		FIGURE NO. 1
	CHECKED BY: PLM		