
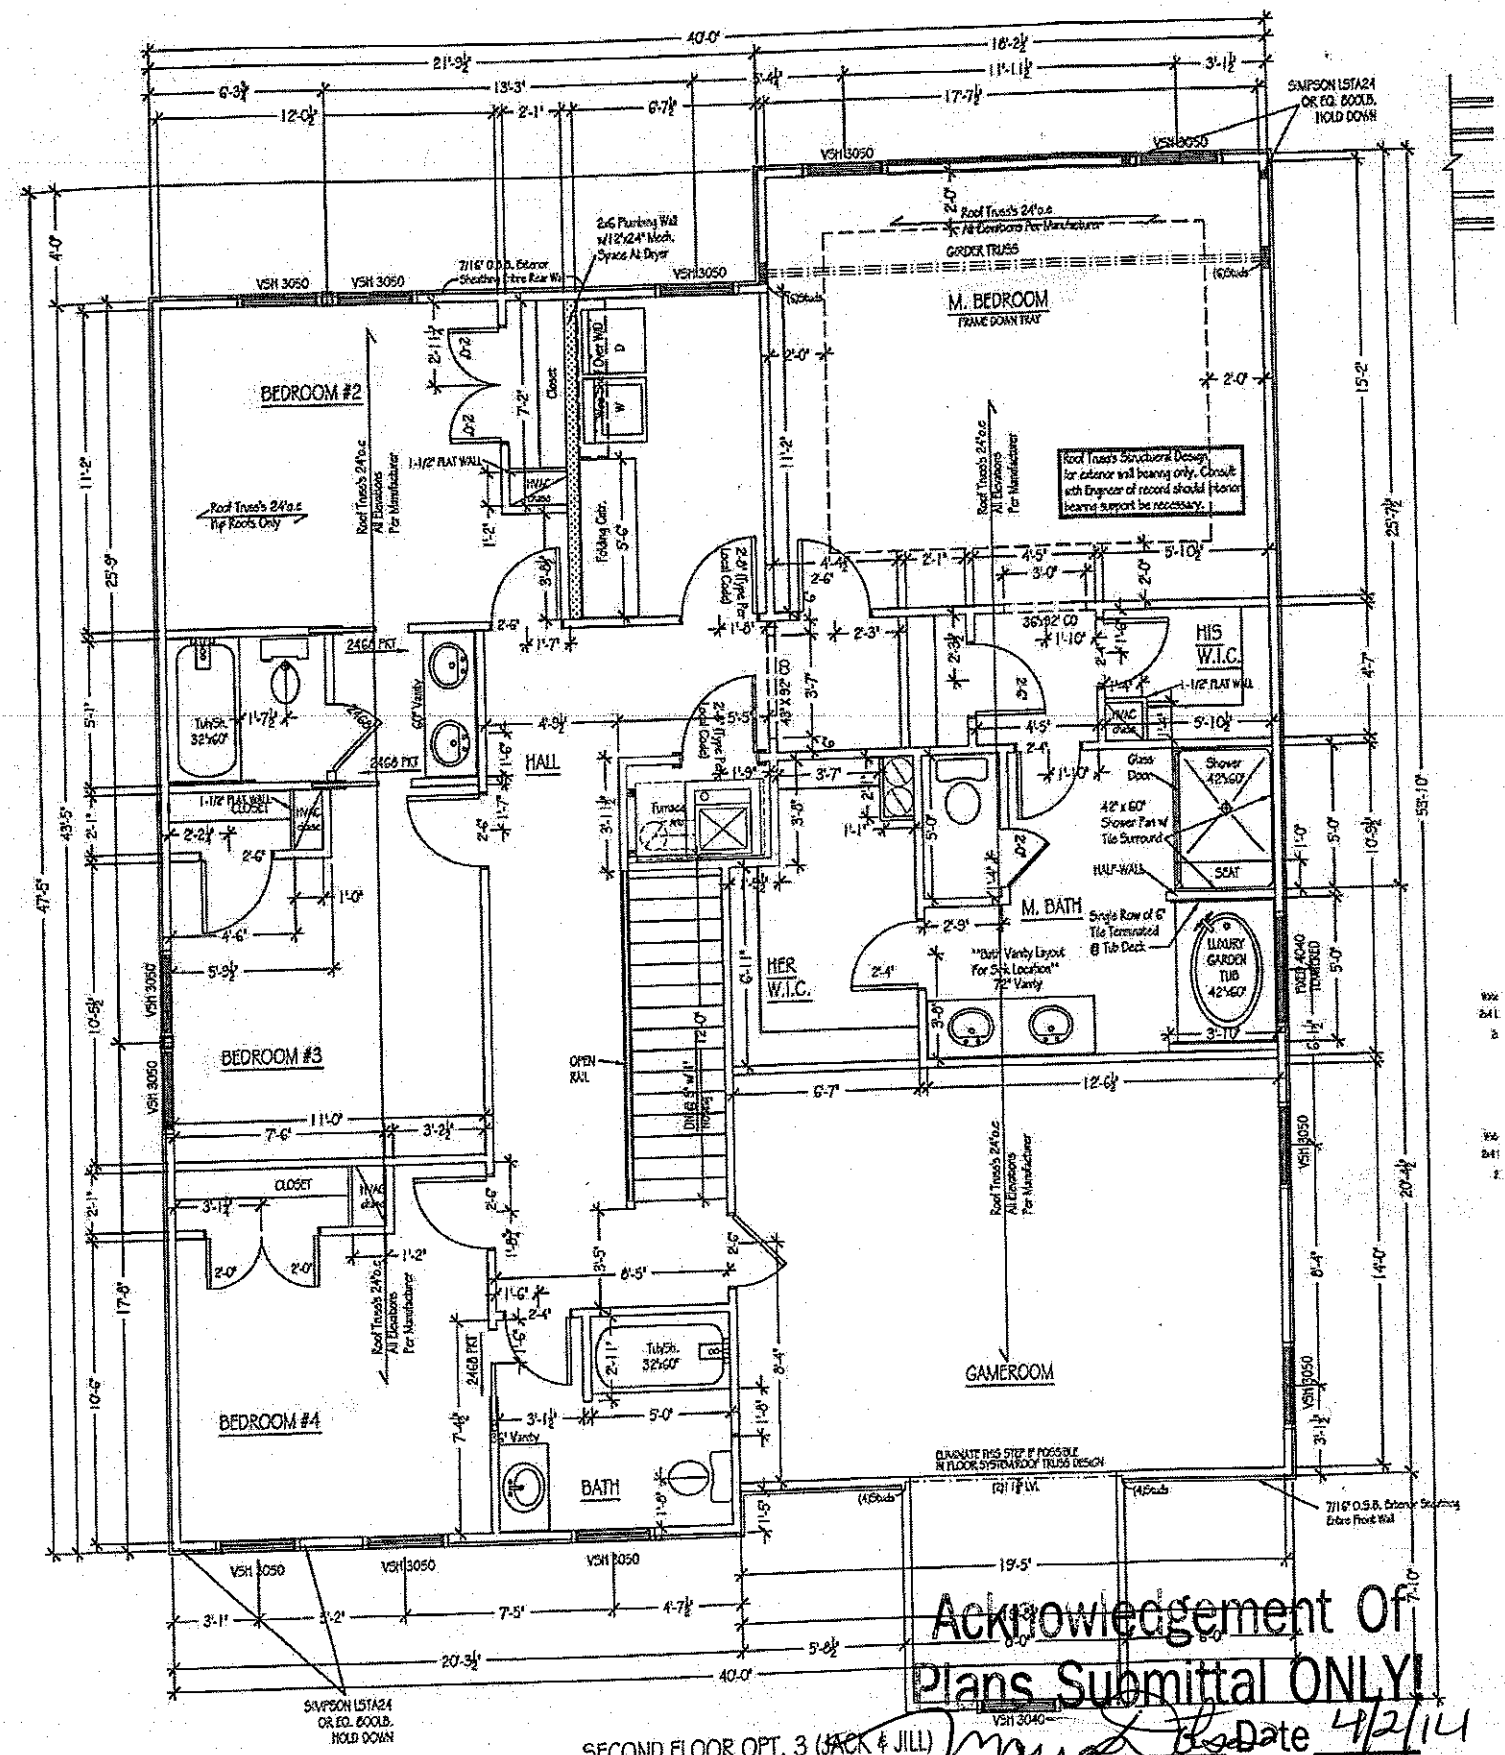


Acknowledgement Of Plans Submittal ONLY!

Date 4/2/14

Date 4-2-14

Acknowledgement Of
Plans Submittal ONLY!
52 Maria Date 4/2/14
Date 4-2-14

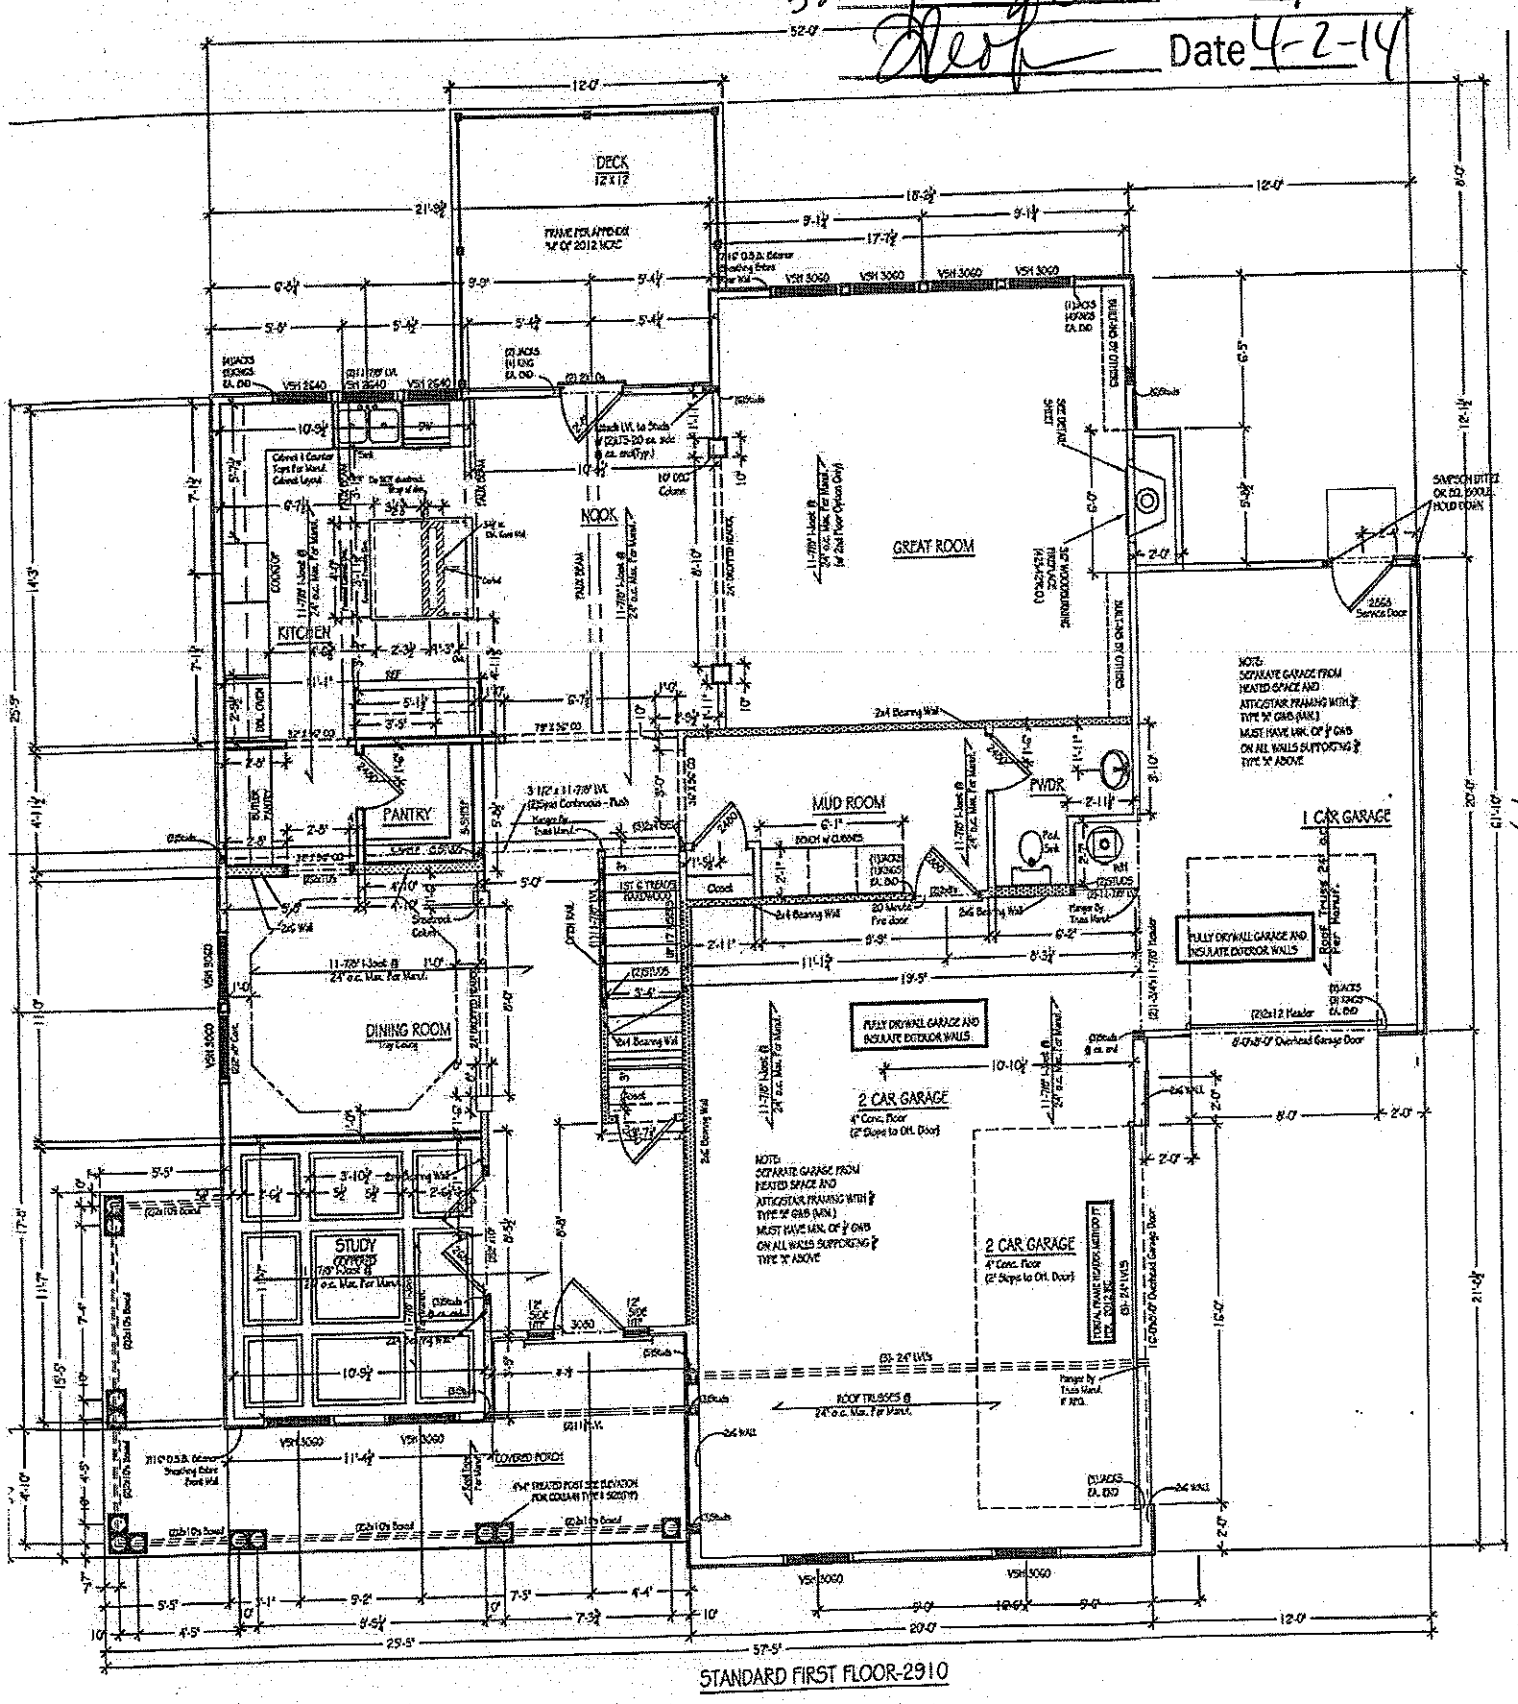

STANDARD FIRST FLOOR-2910

19