

Acknowledgement Of
Plans Submittal ONLY!

Maria Dotson Date 7/29/03

_____ Date _____

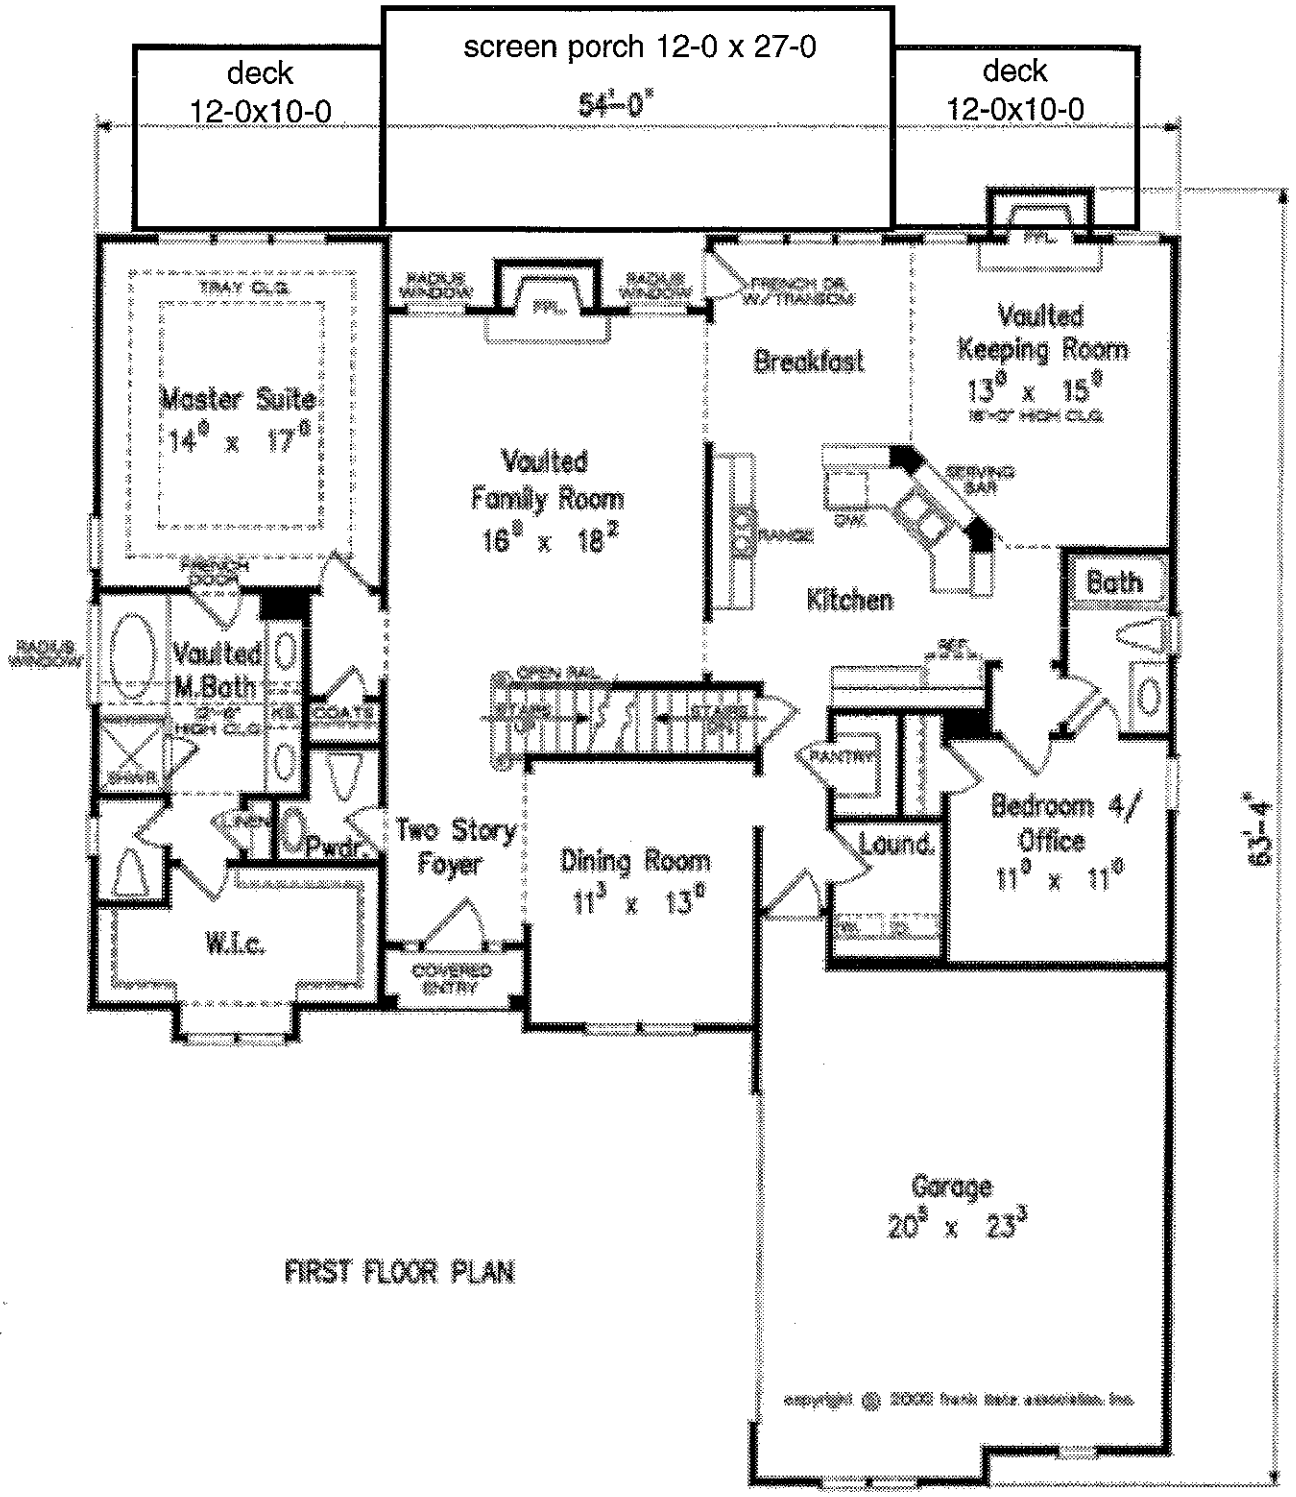

FIRST FLOOR PLAN

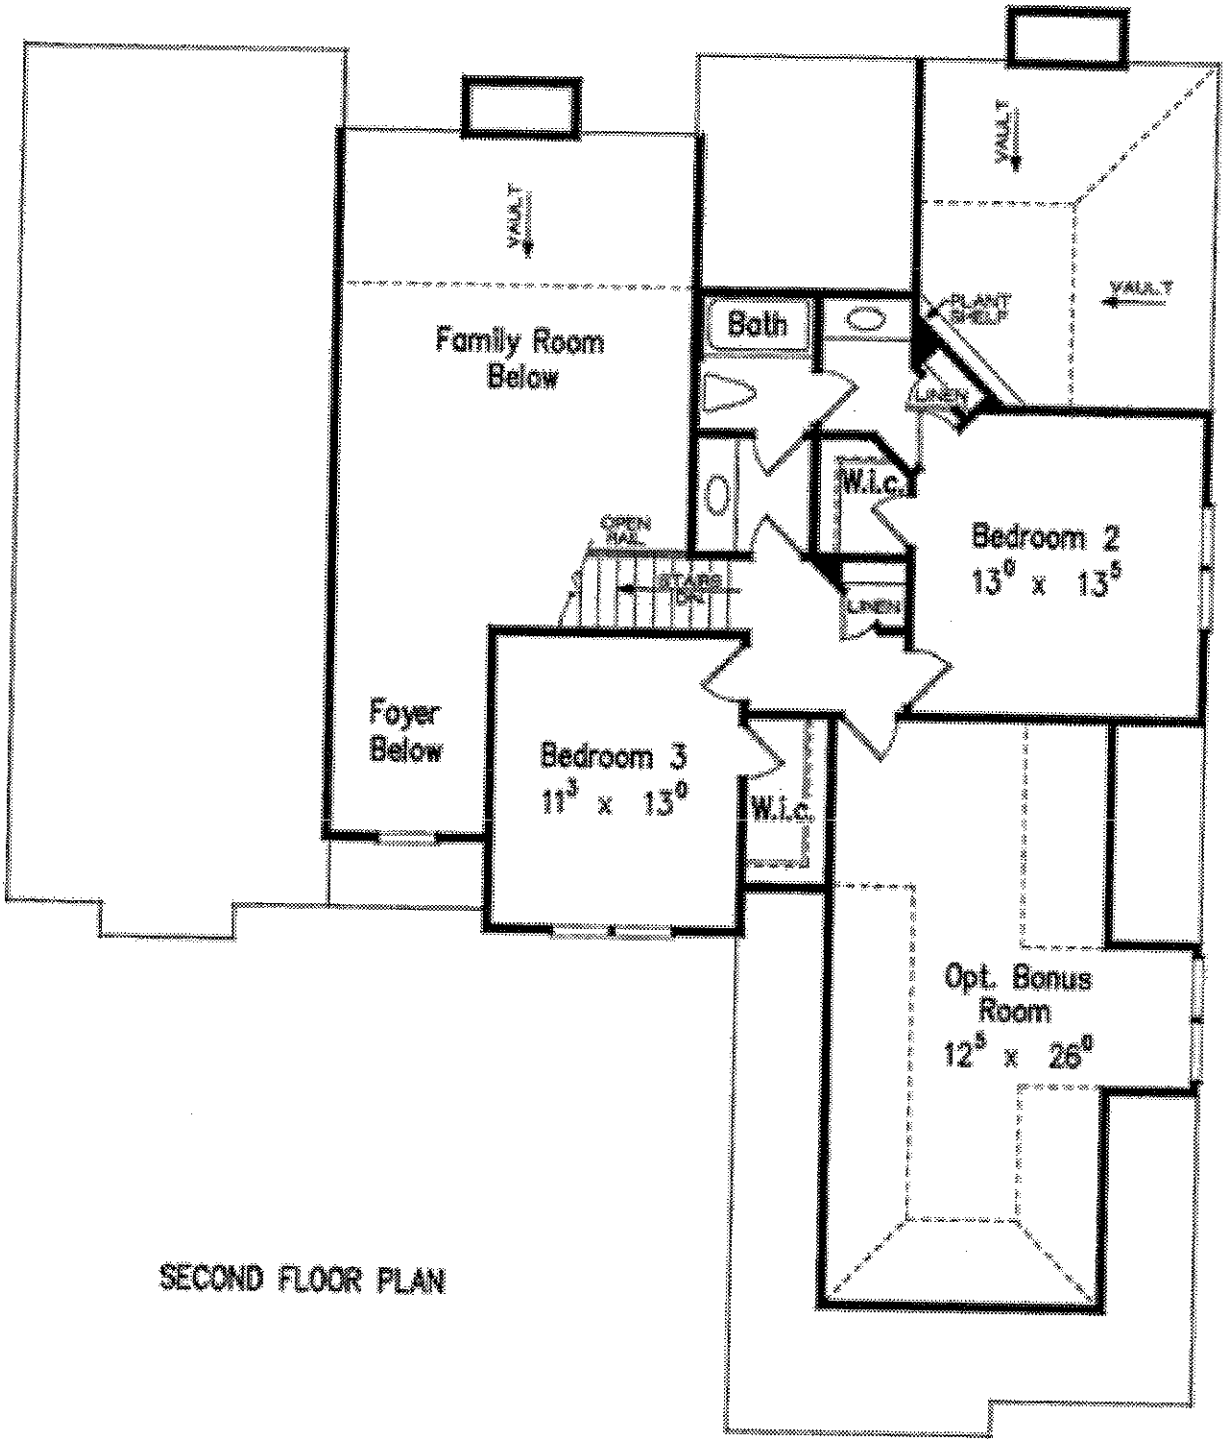

SECOND FLOOR PLAN

Acknowledgement Of
Plans Submittal ONLY!

Maisa Dolan Date 7/29/03

_____ Date _____