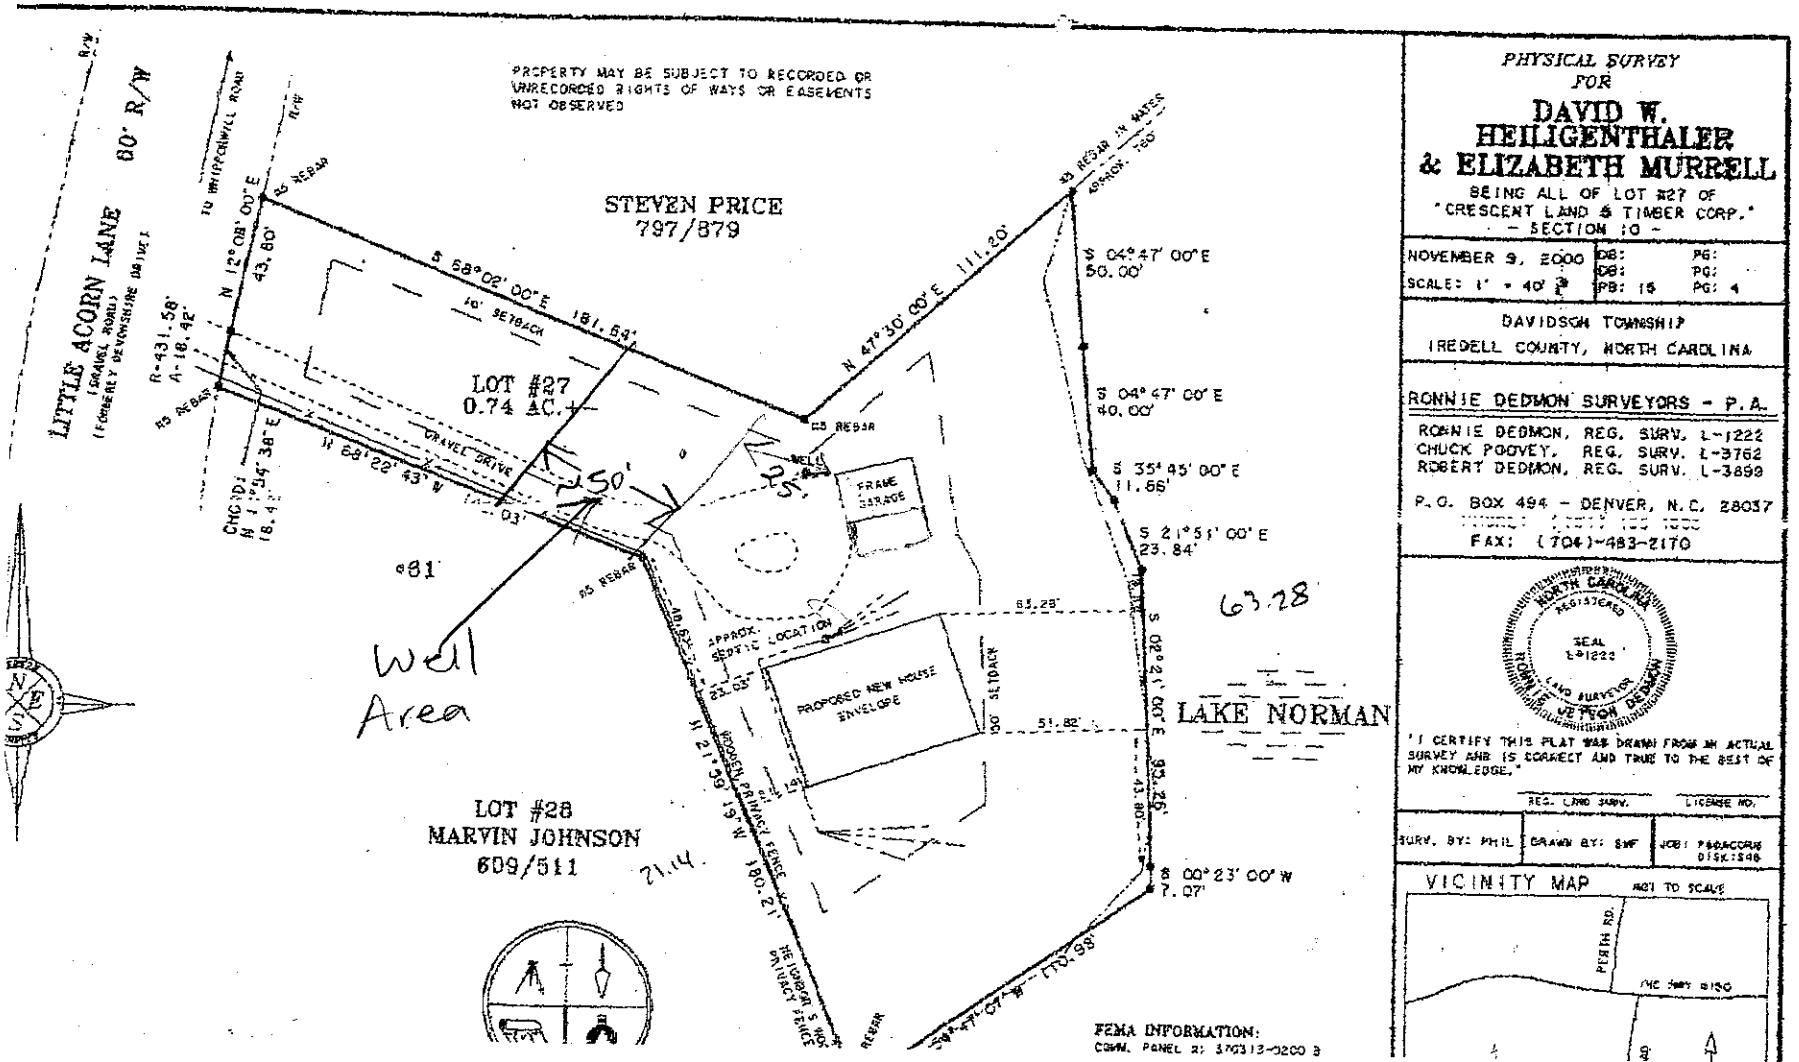


PHYSICAL SURVEY
FOR

DAVID W. HEILIGENTHALER & ELIZABETH MURRELL

BEING ALL OF LOT #27 OF
"CRESCENT LAND & TIMBER CORP."
- SECTION 10 -

NOVEMBER 9, 2000	DB:	PG:
SCALE: 1" = 40'	BB:	PG:
	PB: 15	PG: 4

DAVIDSON TOWNSHIP
IREDELL COUNTY, NORTH CAROLINA

RONNIE DEDMON SURVEYORS - P.A.

RONNIE DEDMON, REG. SURV. L-1222
CHUCK POOVEY, REG. SURV. L-3762
ROBERT DEDMON, REG. SURV. L-3899

P.O. BOX 494 - DENVER, N.C. 28037
PHONE: (704)-483-1000
FAX: (704)-483-2170

NORTH CAROLINA REGISTERED SEAL L-1222 LAND SURVEYOR RONNIE DEDMON

"I CERTIFY THIS PLAT WAS DRAWN FROM AN ACTUAL SURVEY AND IS CORRECT AND TRUE TO THE BEST OF MY KNOWLEDGE."

REG. LAND SURV. LICENSE NO.

SURV. BY: PHIL	DRAWN BY: SWF	JOB: PARACORN 01SK1546

VICINITY MAP NOT TO SCALE