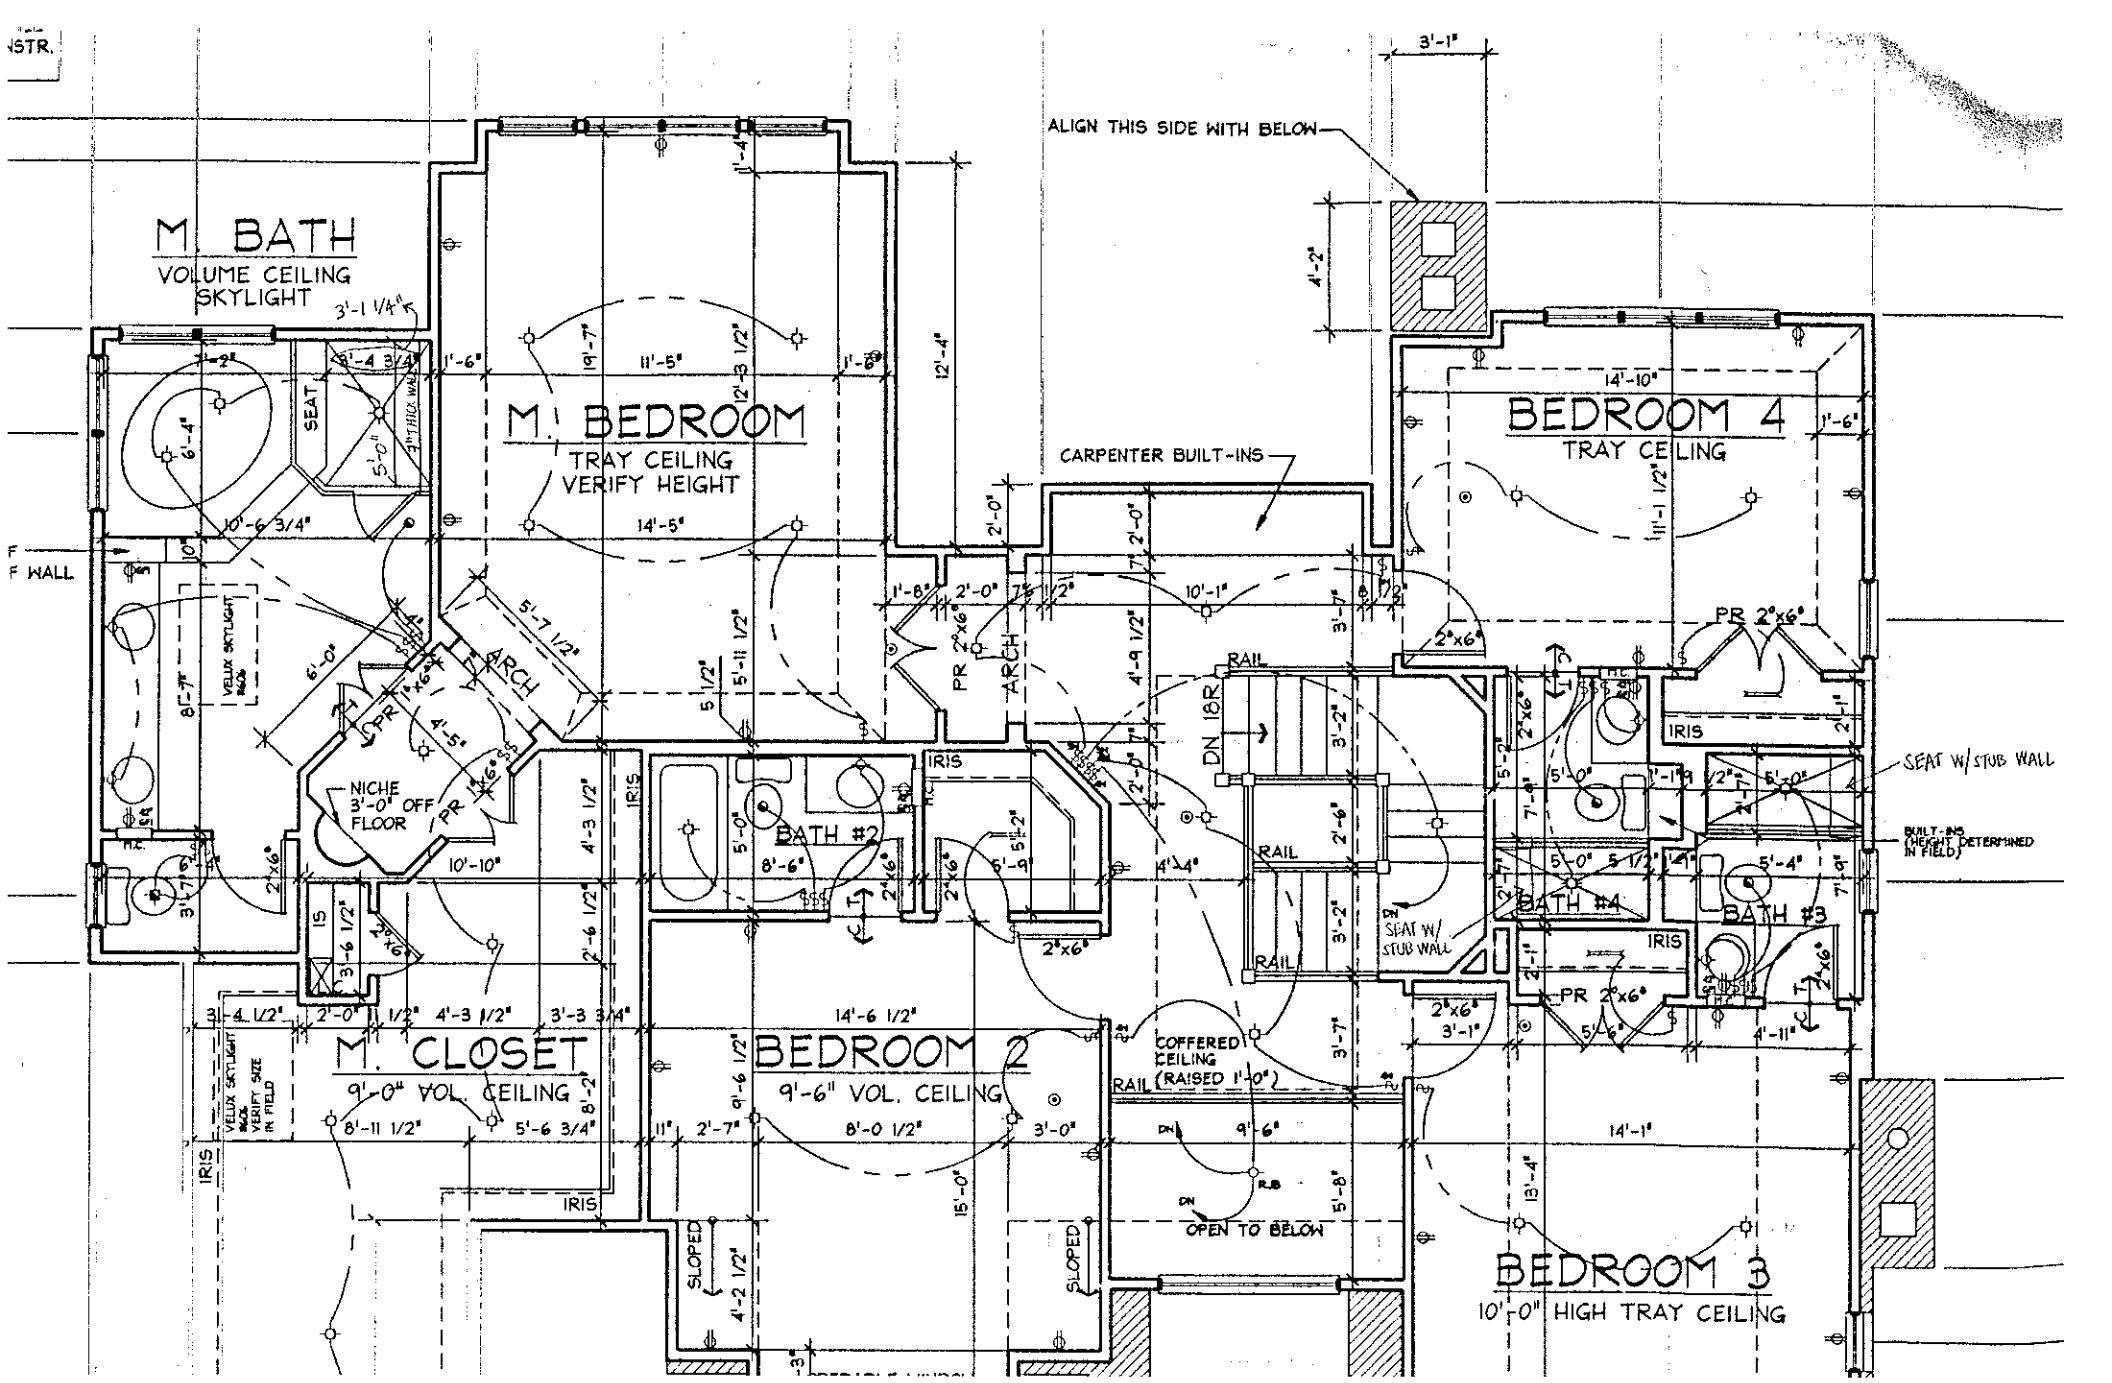

M. BATH
VOLUME CEILING
SKYLIGHT
M. BEDROOM
TRAY CEILING
VERIFY HEIGHT
ALIGN THIS SIDE WITH BELOW
CARPENTER BUILT-INS
BEDROOM 4
TRAY CEILING
M. CLOSET
9'-0" VOL. CEILING
BEDROOM 2
9'-6" VOL. CEILING
BATH #2
BEDROOM 3
10'-0" HIGH TRAY CEILING
BATH #4
BATH #3
NICHE
3'-0" OFF
FLOOR
SEAT W/ STUB WALL
COFFERED
CEILING
RAIL (RAISED 1'-0")
OPEN TO BELOW
SLOPED
IRIS
ARCH
DN 18R
SEAT W/ STUB WALL
BUILT-INS (HEIGHT DETERMINED IN FIELD)