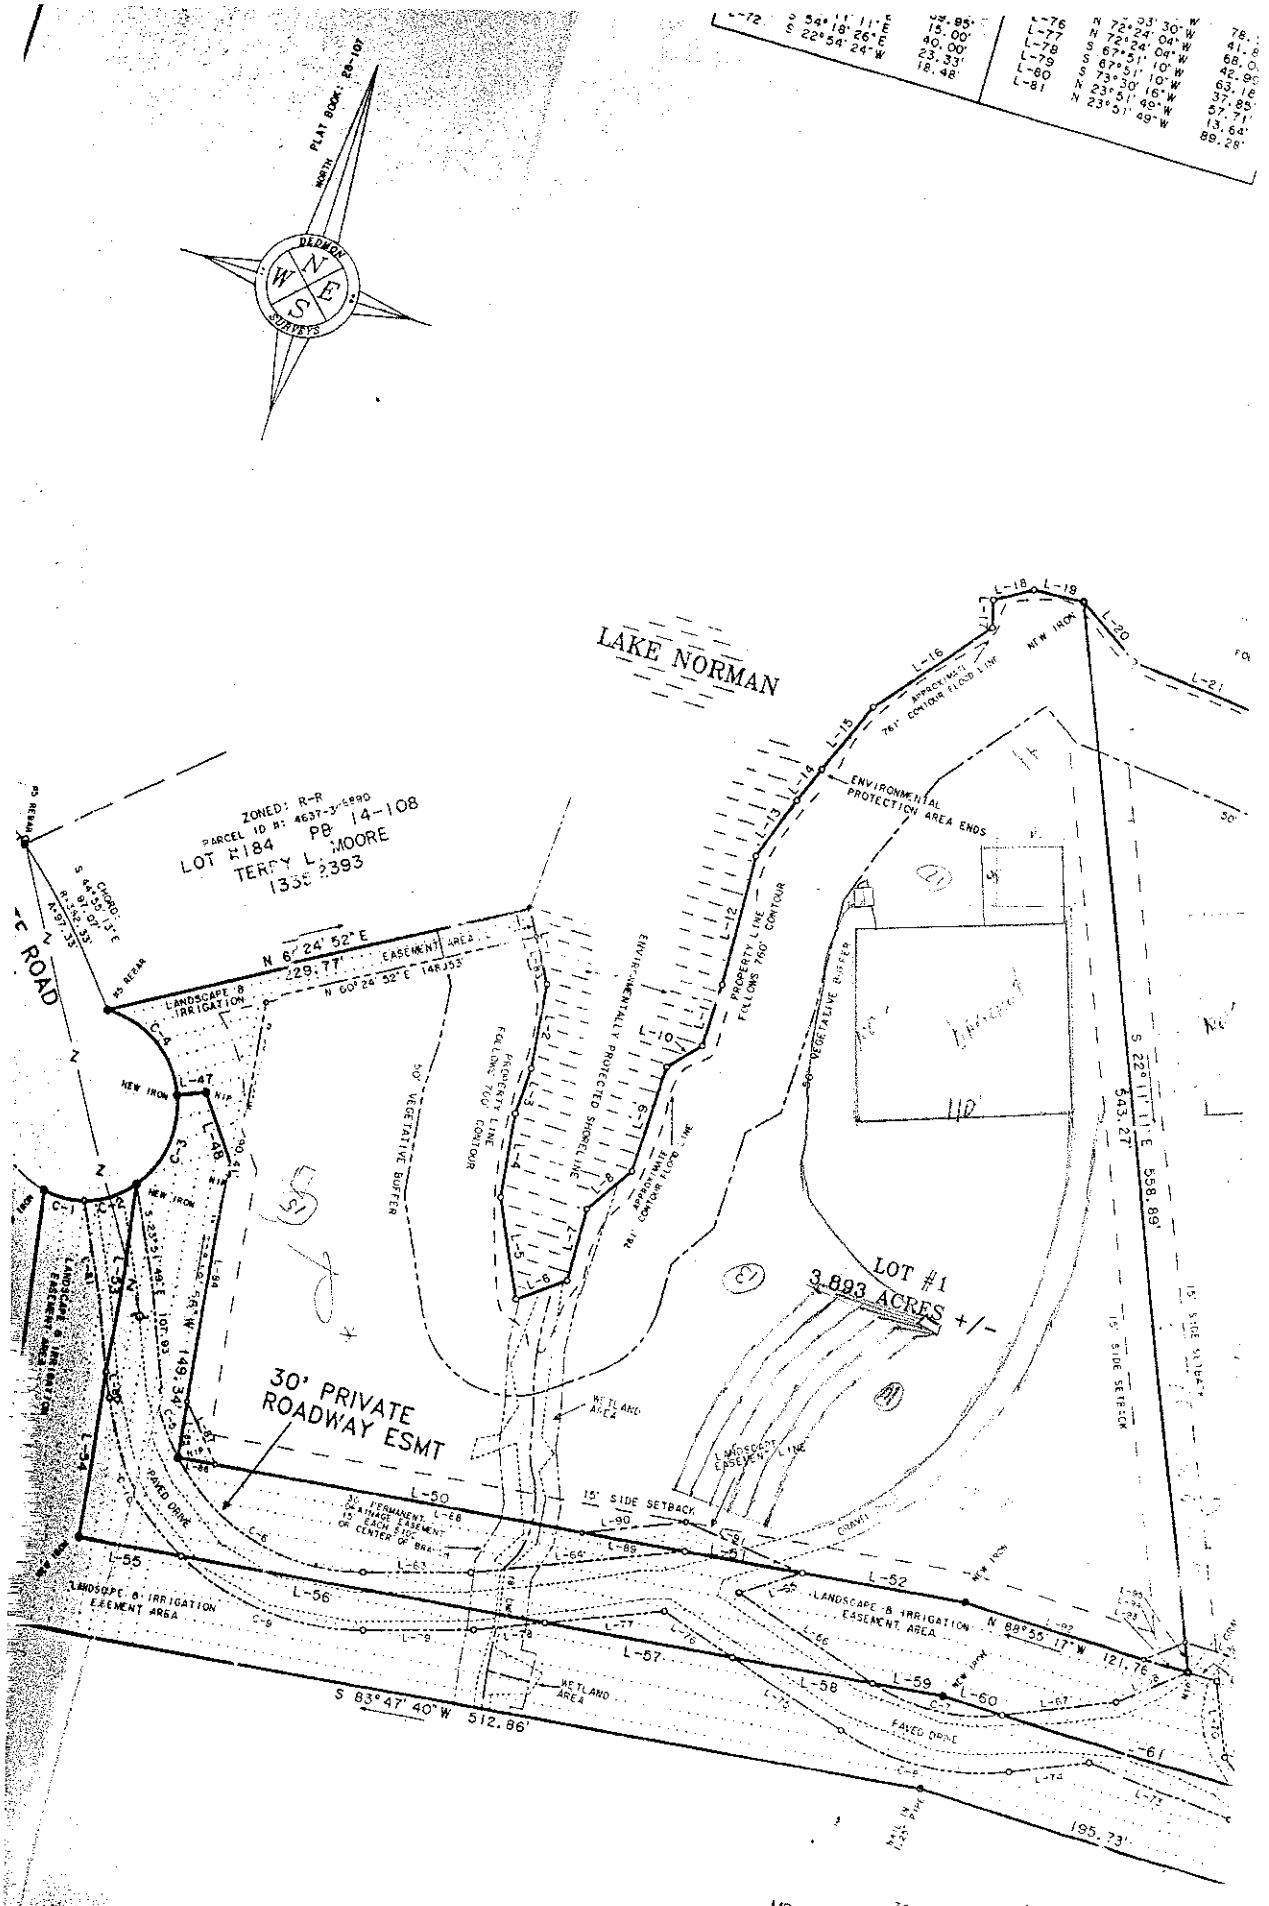

PLAT BOOK: PB-107
NORTH
OLDMOON SURVEYS
LAKE NORMAN
ZONED: R-R
PARCEL ID #: 4637-31-5890
LOT #184 PB 14-108
TERRY L. MOORE
1332393
N 6° 24' 52" E 229.77'
EASEMENT AREA
LANDSCAPE & IRRIGATION
30' REAR
NEW IRON
ENVIRONMENTAL PROTECTION AREA ENDS
PROPERTY LINE FOLLOWS 760' CONTOUR
761' CONTOUR FLOOD LINE
APPROXIMATE
30' VEGETATIVE BUFFER
PROPERTY LINE FOLLOWS 760' CONTOUR
ENVIRONMENTALLY PROTECTED SHORELINE
LOT #1
3.893 ACRES +/-
30' PRIVATE ROADWAY ESMT
WETLAND AREA
LANDSCAPE EASEMENT LINE
15' SIDE SETBACK
30' PERMANENT DRAINAGE EASEMENT OR EASEMENT OF CENTER OF BRANCH
PAVED DRIVE
CURVE
LANDSCAPE & IRRIGATION EASEMENT AREA
S 83° 47' 40" W 512.86'
N 88° 55' 17" W 121.76'
S 22° 11' 11" E 558.89'
343.27'
195.73'
MRS. ELNORA
ZONED: R-A
PARCEL ID #: 4614