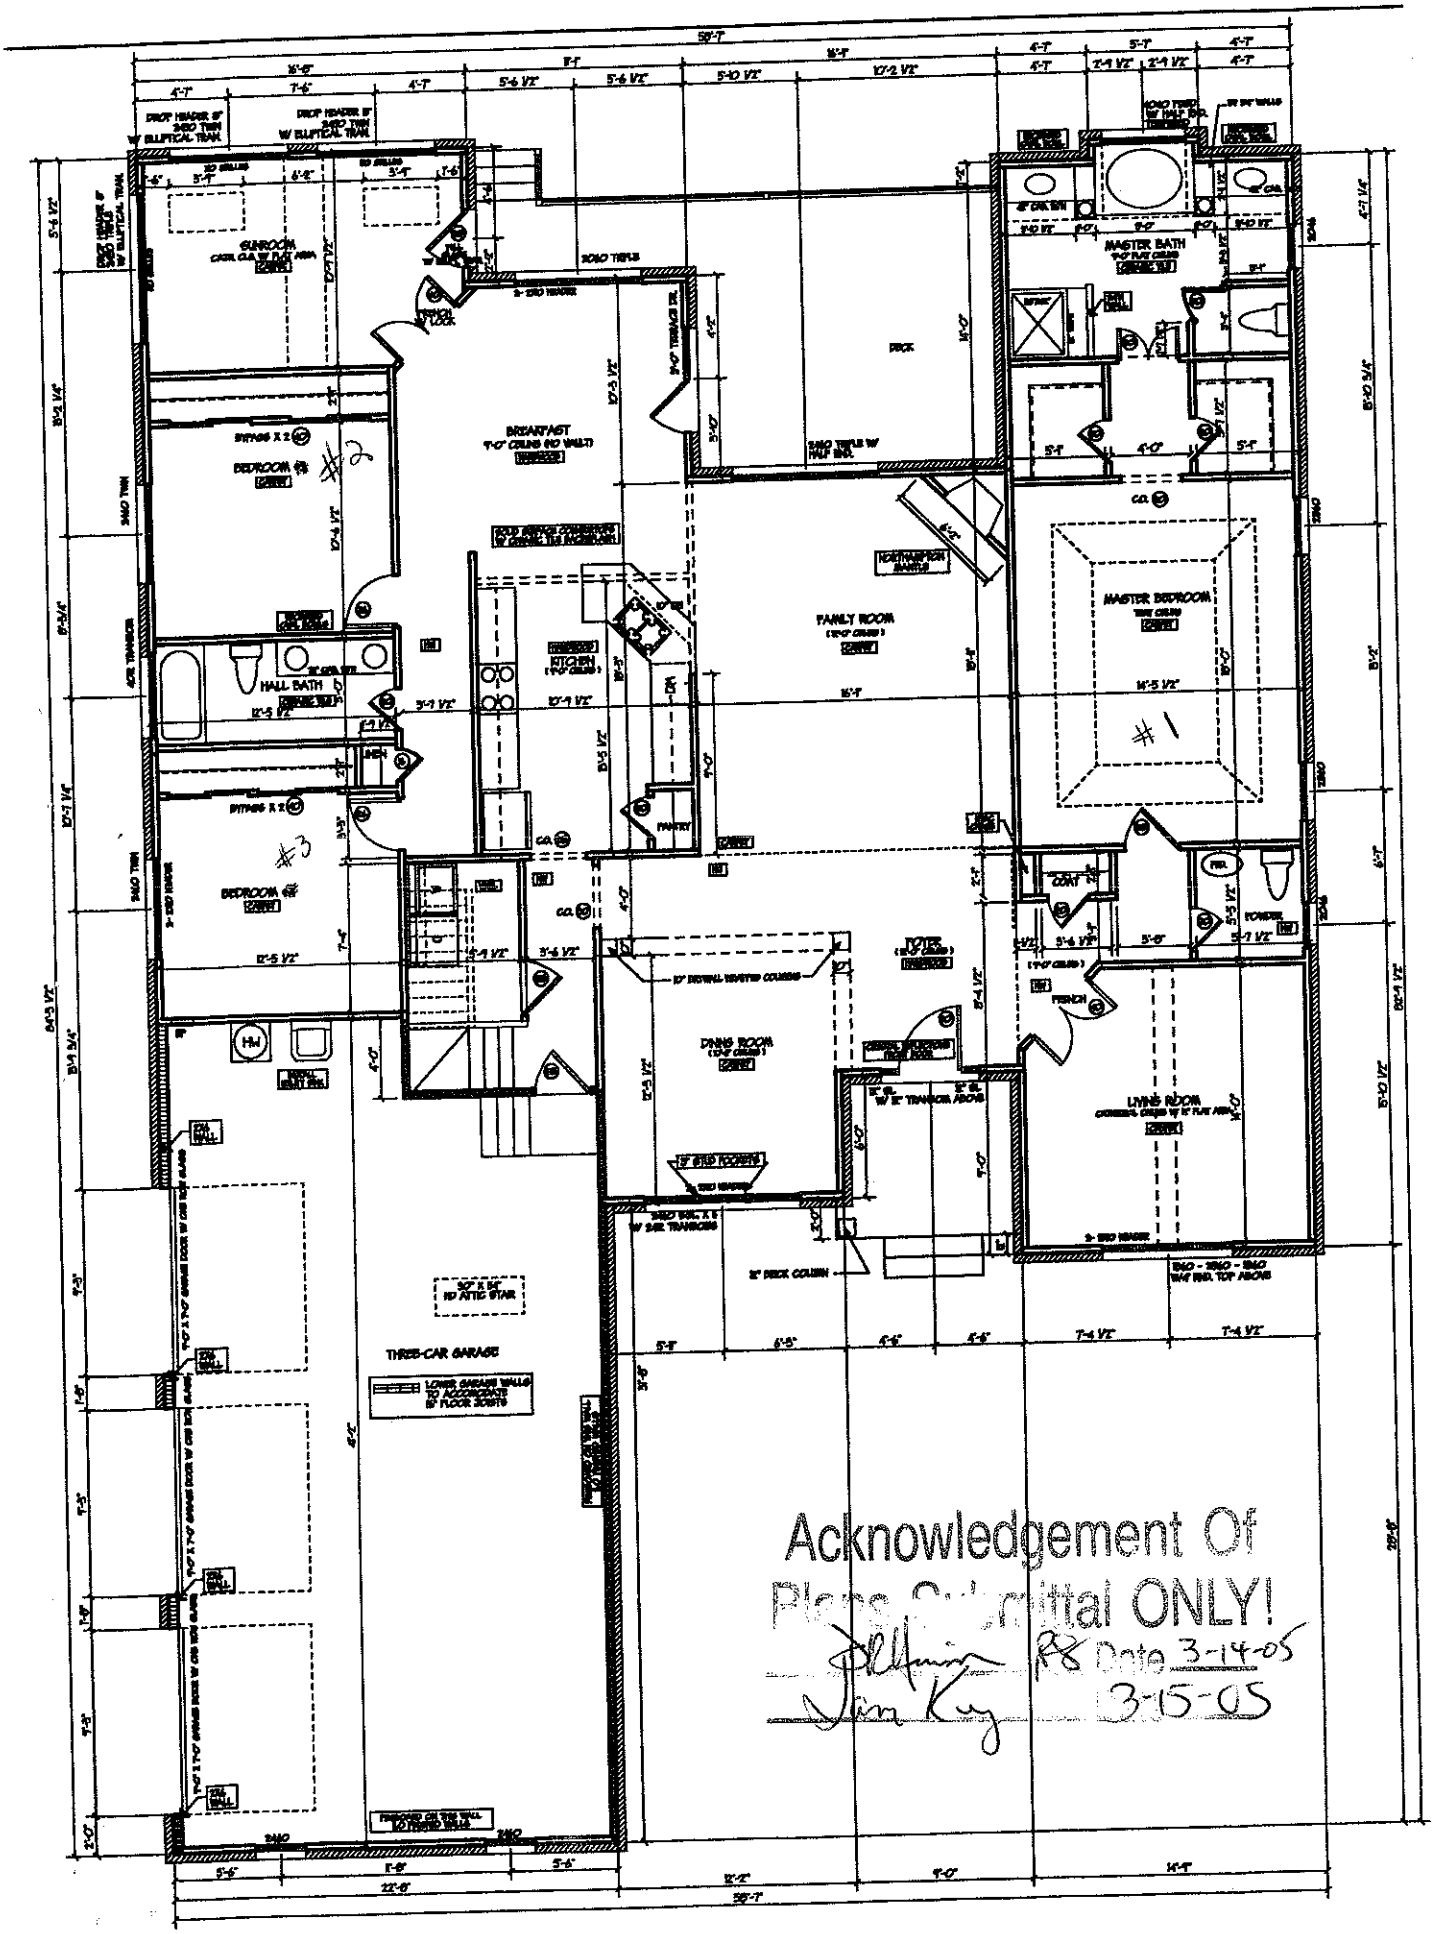
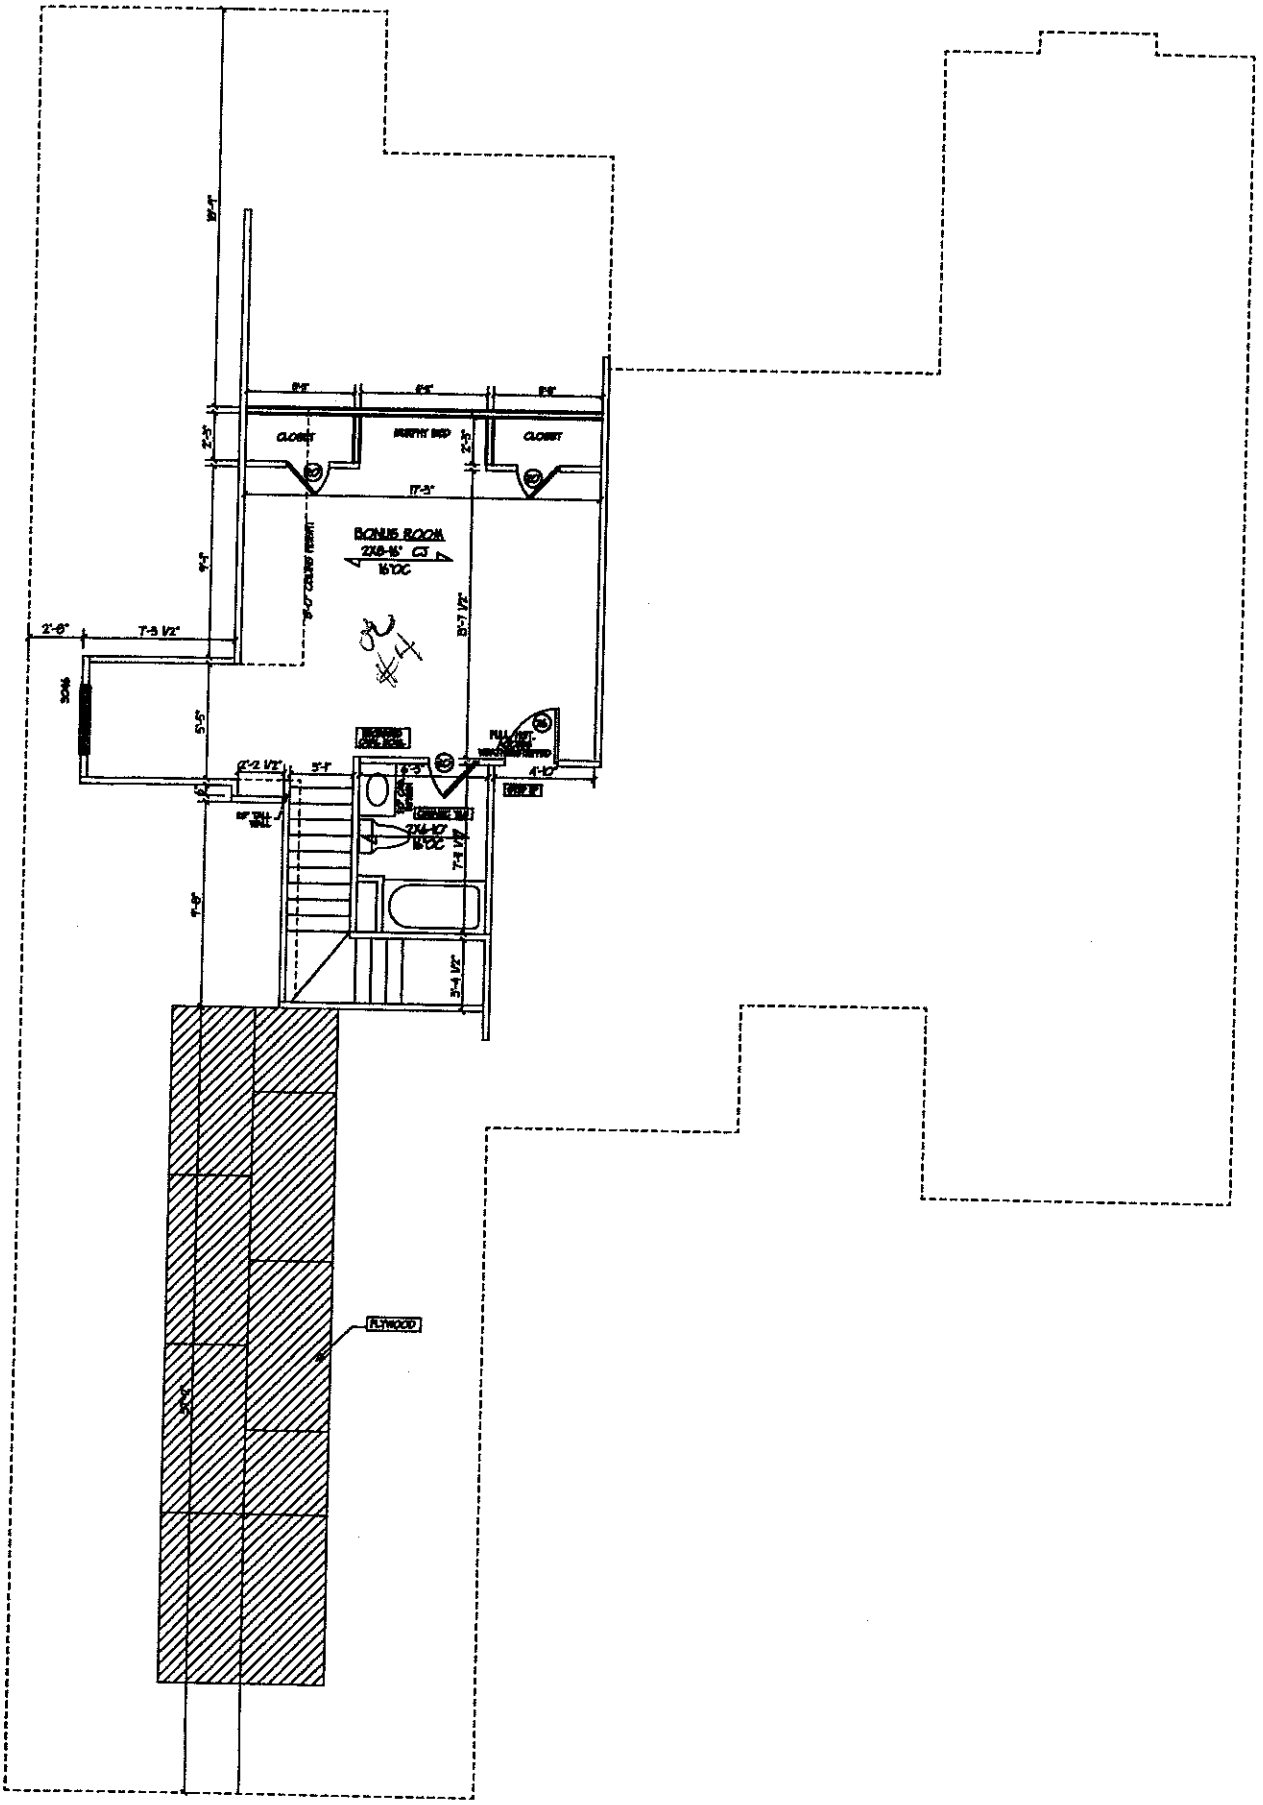

SUNROOM
BREAKFAST
9'-0" CEILING W/ VAULT
BEDROOM #2
BEDROOM #3
HALL BATH
KITCHEN
FAMILY ROOM
PANTRY
DEN
BEDROOM #4
DINING ROOM
FOYER
MASTER BEDROOM
#1
MASTER BATH
LIVING ROOM
POWDER
THREE-CAR GARAGE
Acknowledgement Of
Plans Submittal ONLY!
Date 3-14-05
3-15-05


CLOSET
CLOSET
BONUS ROOM
2X6 @ 16" OC
16'0C
2'-6"
7'-3 1/2"
SOAS
5'-5"
2'-2 1/2"
3'-1"
4'-10"
7'-9"
3'-4 1/2"
PLYWOOD