
DAS DON ALLEN & ASSOCIATES, P. A.
"Since 1971"
Commercial * Residential * Mortgage Surveys * Multi-Family
Construction Staking * Subdivision Design * Topographical
(704) 664-7029 (704) 664-8041 Fax


I, certify that this map was drawn under my supervision from an actual survey made under my supervision recorded in deed book 1085, page 937, and/or plat book 14, page 51, that the ratio of precision is 1':10,000, that this map was prepared in accordance with the General Statutes of North Carolina Chapter 89C. my hand and seal on the 4TH, day of NOVEMBER, A.D. 20 05.

WILLIAM M. ALLEN, PLS

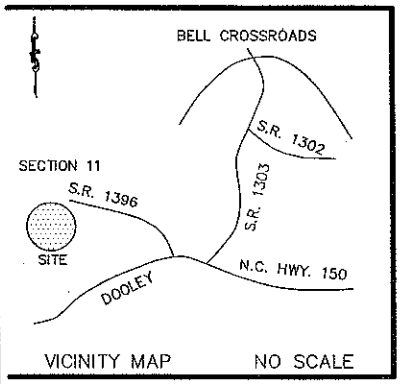

LAKE NORMAN

LINE TABLE		
LINE	LENGTH	BEARING
L1	135.19	N44°39'00"W
L2	10.00	N45°21'00"E
L3	10.00	N45°21'00"E
L4	50.00	S44°39'00"E
L5	50.00	S44°39'00"E
L6	40.00	N44°39'00"W

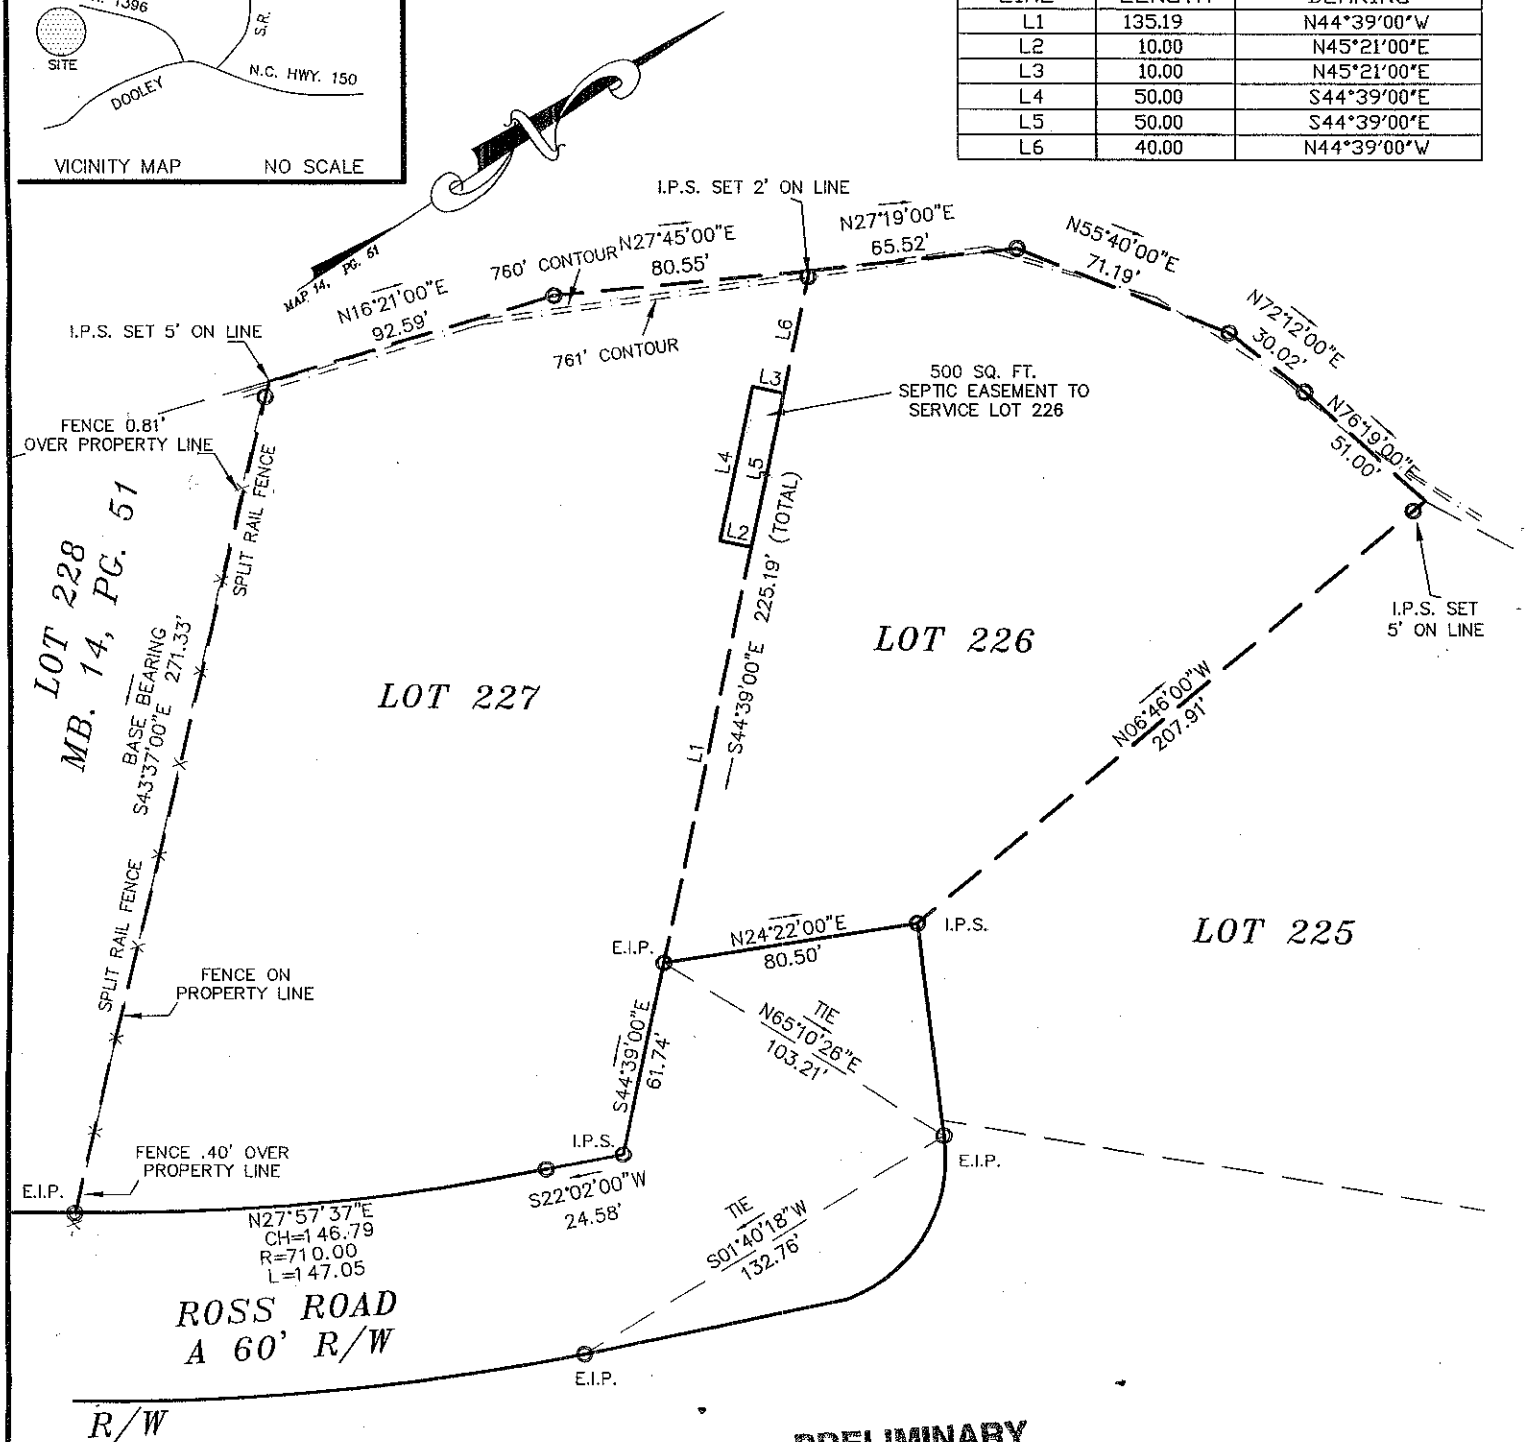

PRELIMINARY
NOT FOR CONSTRUCTION

LEGEND