
TE: FOR GENERAL NOTES & GENERAL FRAMING NOTES, REFER TO SHEET 5.

E ALL ANGLES ARE 45° SS OTHERWISE NOTED

54

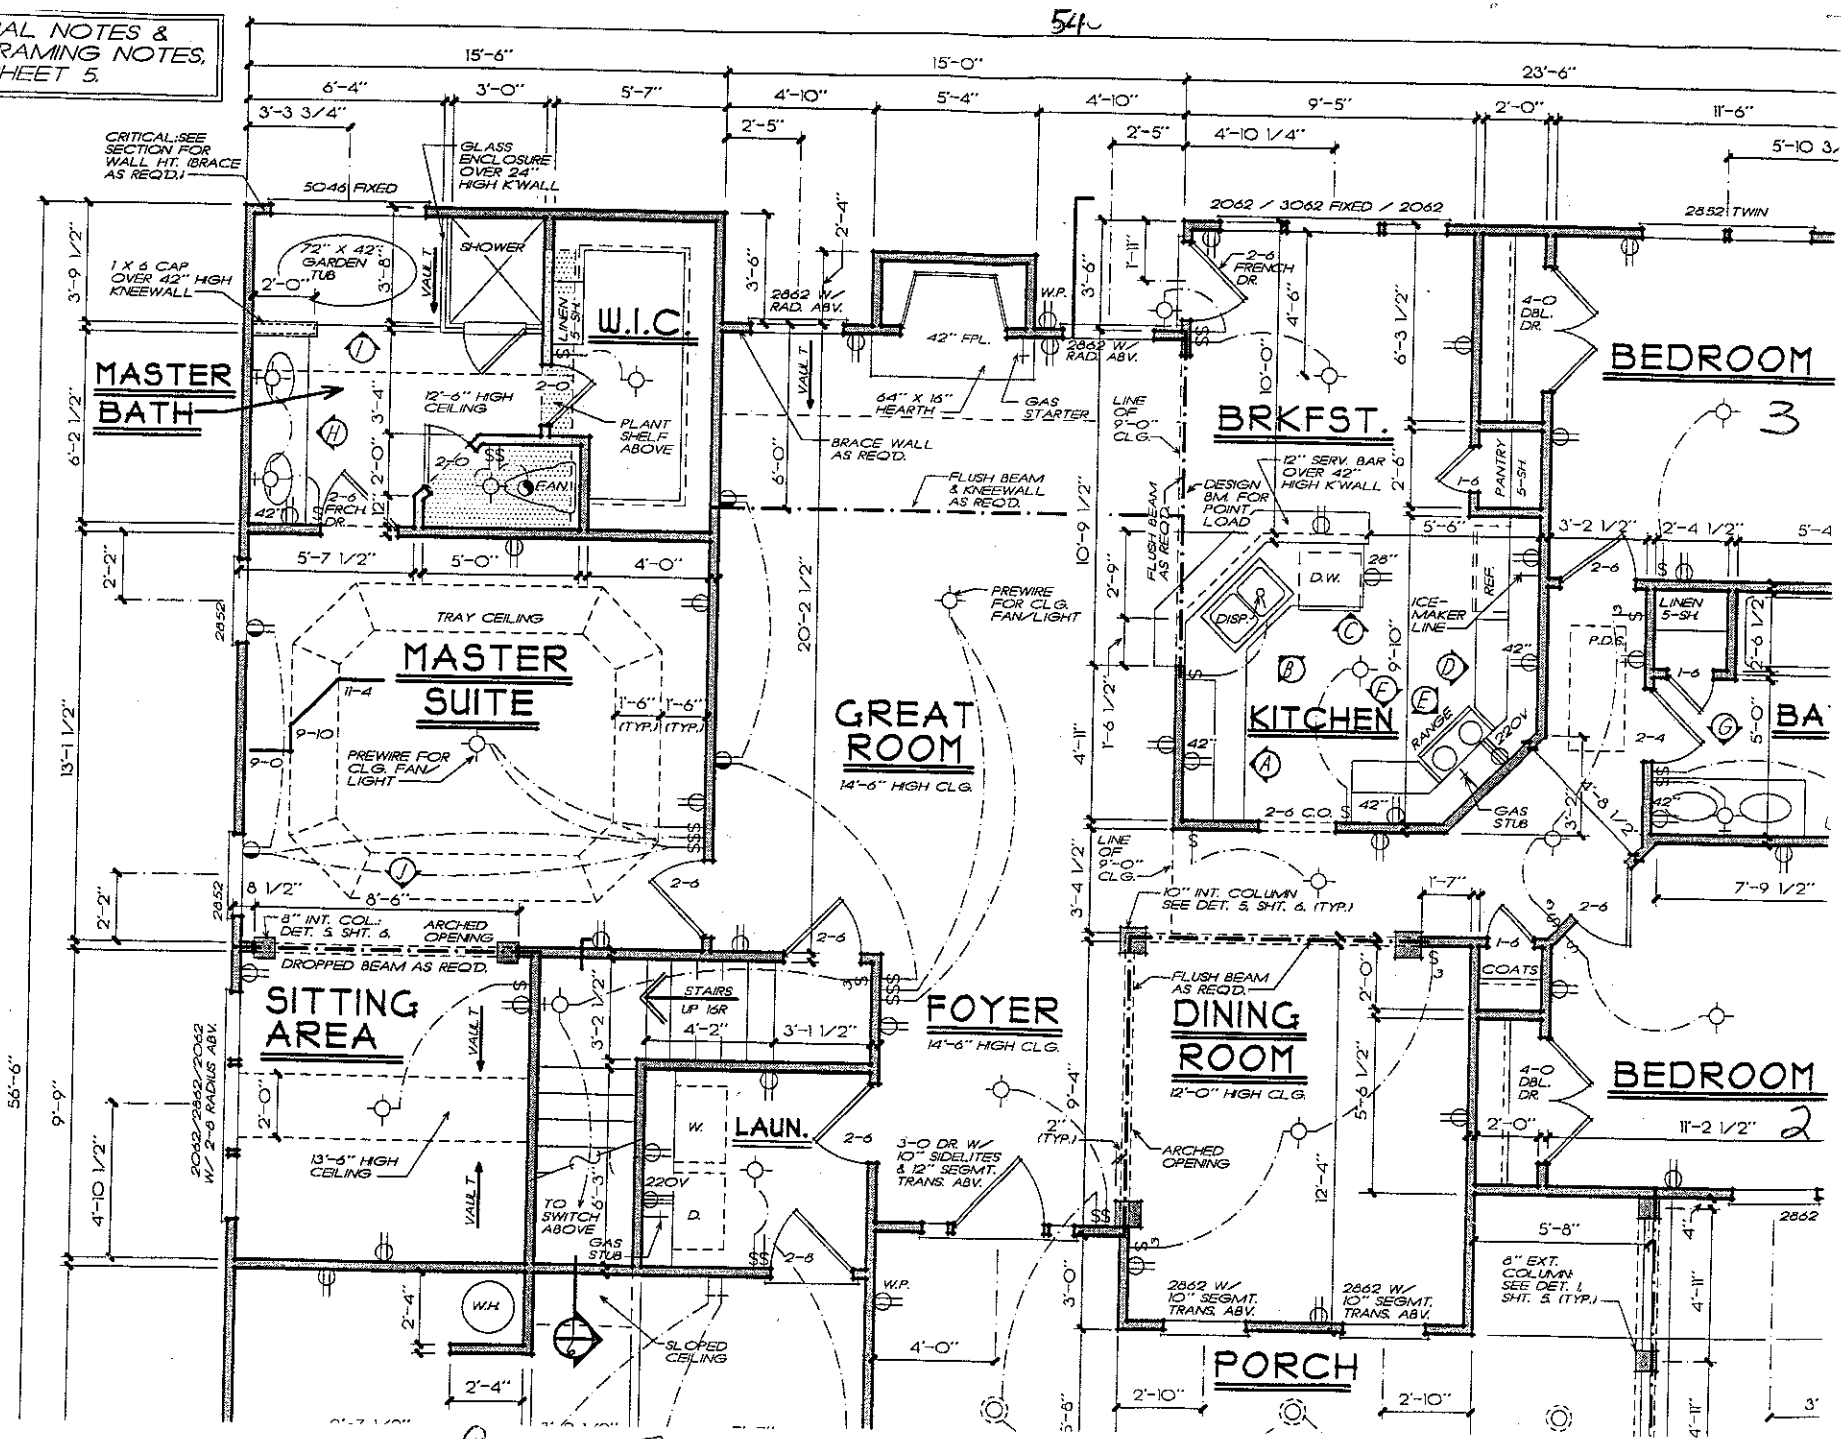

← 21' Garage →