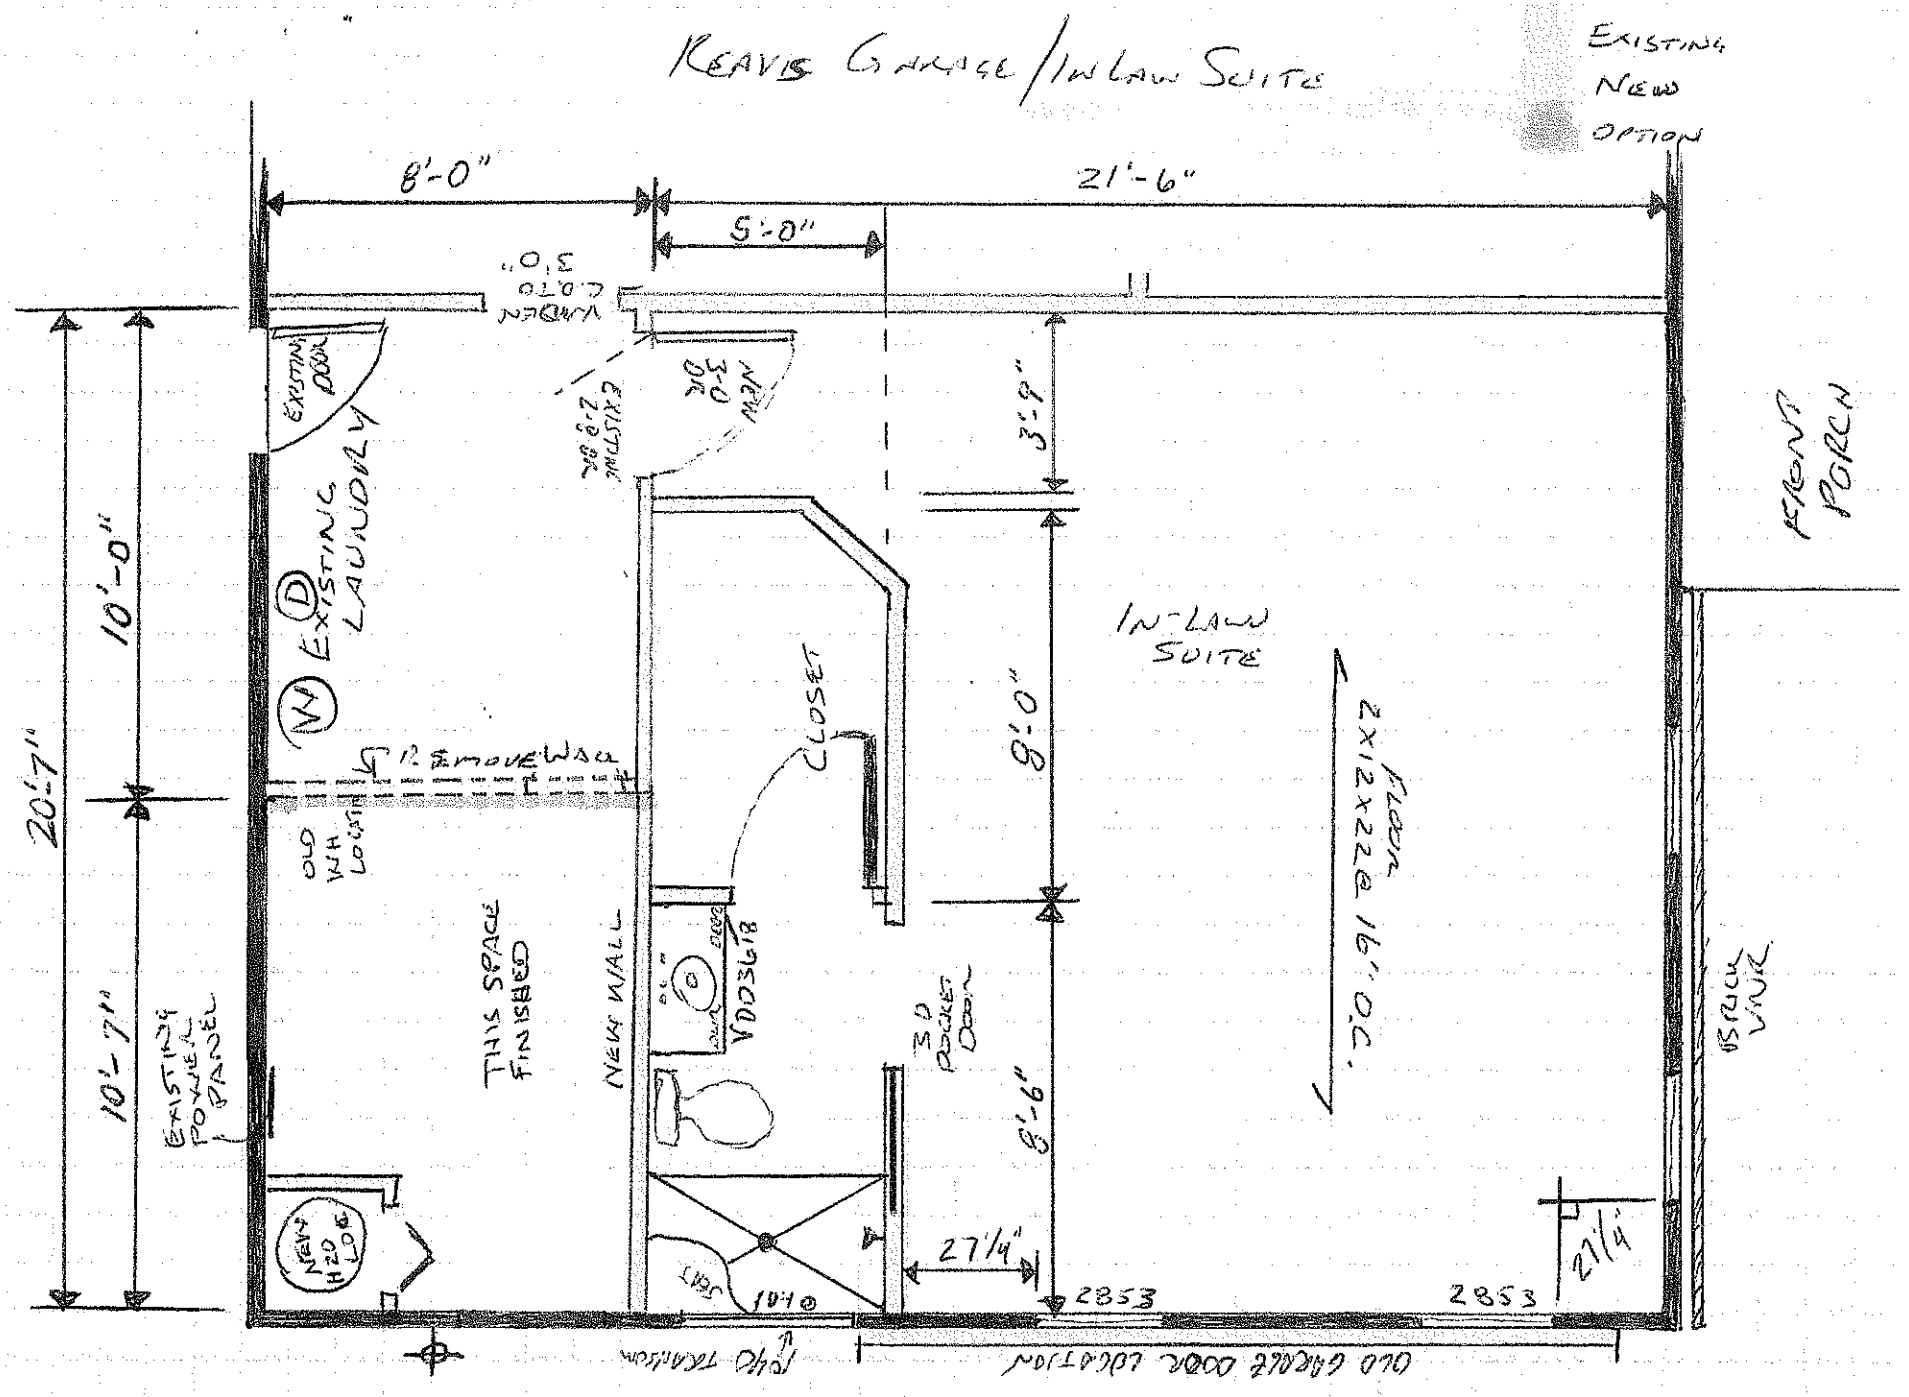

KEAVIS GARAGE/IN LAW SUITE
EXISTING
NEW
OPTION
8'-0"
21'-6"
5'-0"
3'-9"
10'-0"
20'-7"
10'-7"
EXISTING LAUNDRY
REMOVE WALL
OLD WH LOCATION
THIS SPACE FINISHED
NEW WALL
CLOSET
IN-LAW SUITE
8'-0"
6'-6"
2x12x22@ 16" O.C.
FRONT PORCH
BRICK VNR
EXISTING POWER PANEL
NEW H2O HTR
27 1/4"
28 5/3
28 5/3
21 1/4
OLD GARAGE DOOR LOCATION
TO TRANSITION