
THIS IS TO CERTIFY THAT ON THE 30th DAY OF AUGUST, 19 98 I SURVEYED THE PROPERTY SHOWN ON THIS PLAT, AND THAT THE TITLE LINES, AND THE WALLS OF THE BUILDINGS IF ANY ARE AS SHOWN HEREON.

SIGNED R. S. HOLLIFIELD, REGISTERED SURVEYOR

P. O. BOX 145
TROUTMAN, N. C. 28166

RONALD S. HOLLIFIELD REGISTERED L1404 LAND SURVEYOR NORTH CAROLINA

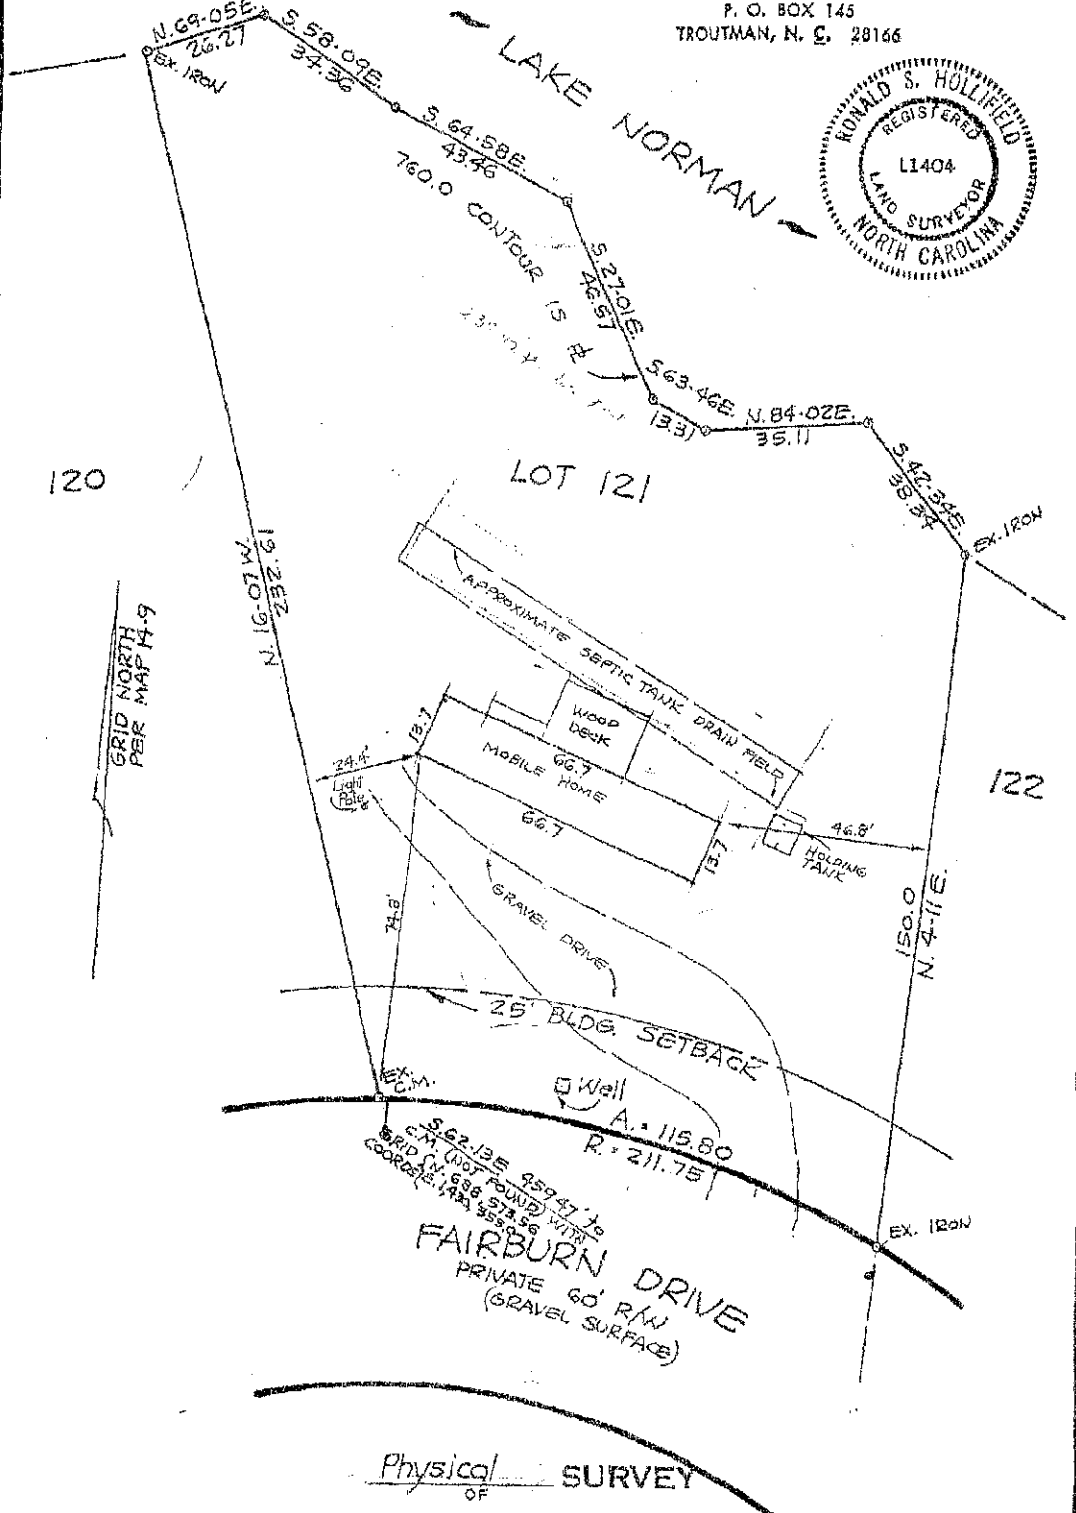

Physical SURVEY OF

Lot 121, Section 15 LAKE NORMAN REC. LOTS C.L.&T. CORP.

SCALE 1" = 30' DAVIDSON TWSP. IREDELL CO., NC

THE PROPERTY OF

MAP RECORDED IN BOOK 14 AT PAGE 9 DEED RECORDED IN BOOK 636 PAGE 163