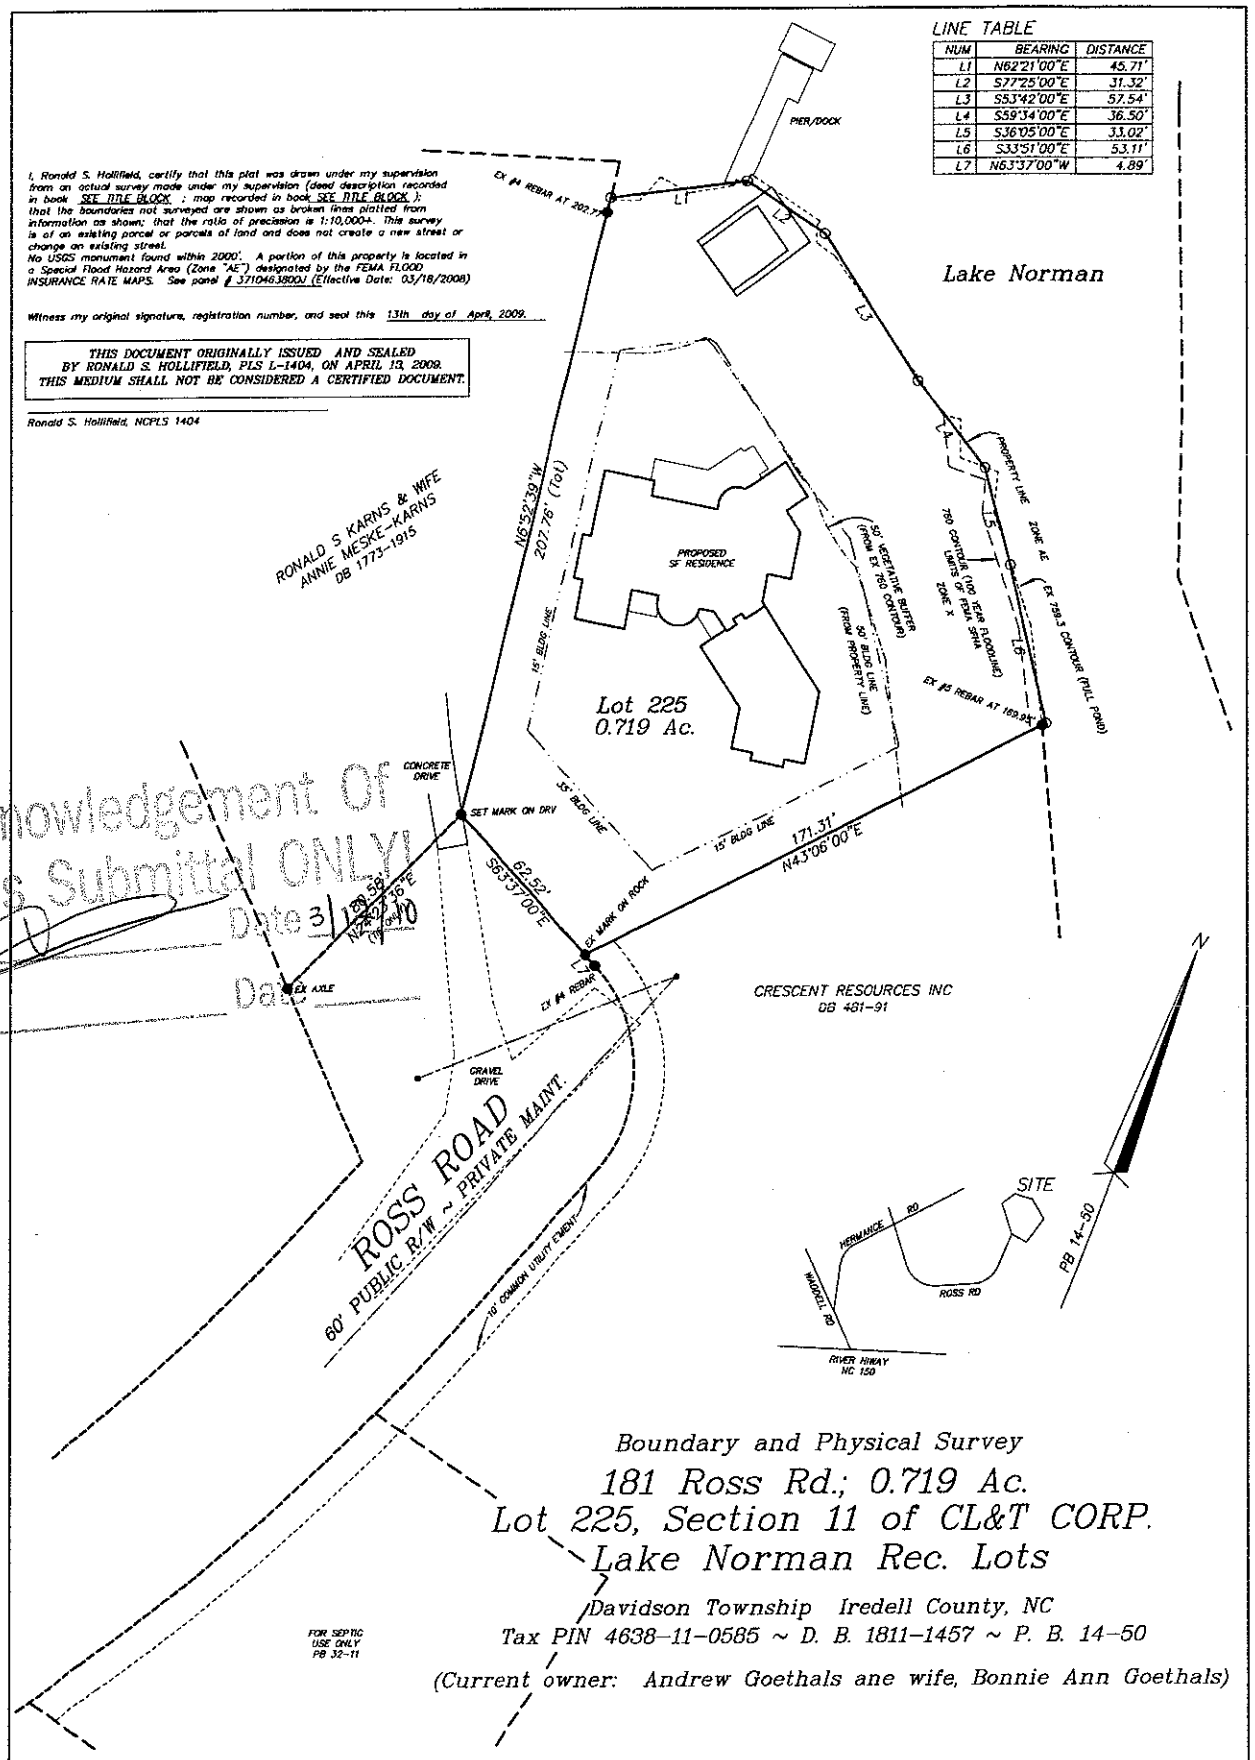


Acknowledgement Of Plans Submittal ONLY!
Date 3/19/10
Da

Boundary and Physical Survey

181 Ross Rd.; 0.719 Ac.

Lot 225, Section 11 of CL&T CORP. Lake Norman Rec. Lots

Davidson Township Iredell County, NC

Tax PIN 4638-11-0585 ~ D. B. 1811-1457 ~ P. B. 14-50

(Current owner: Andrew Goethals ane wife, Bonnie Ann Goethals)

NOTE: IRON STAKES AND MONUMENTS AS SHOWN (●). ALL OTHERS CALCULATED POINTS (○).

R. S. Hollifield land surveying / subdivision planning p. o. box 1036 Troutman, NC 28166-1036
phone (704) 871-1175 ~ fax (704) 871-2777 ~ email: holiron@bellsouth.net

file: 09\ross181