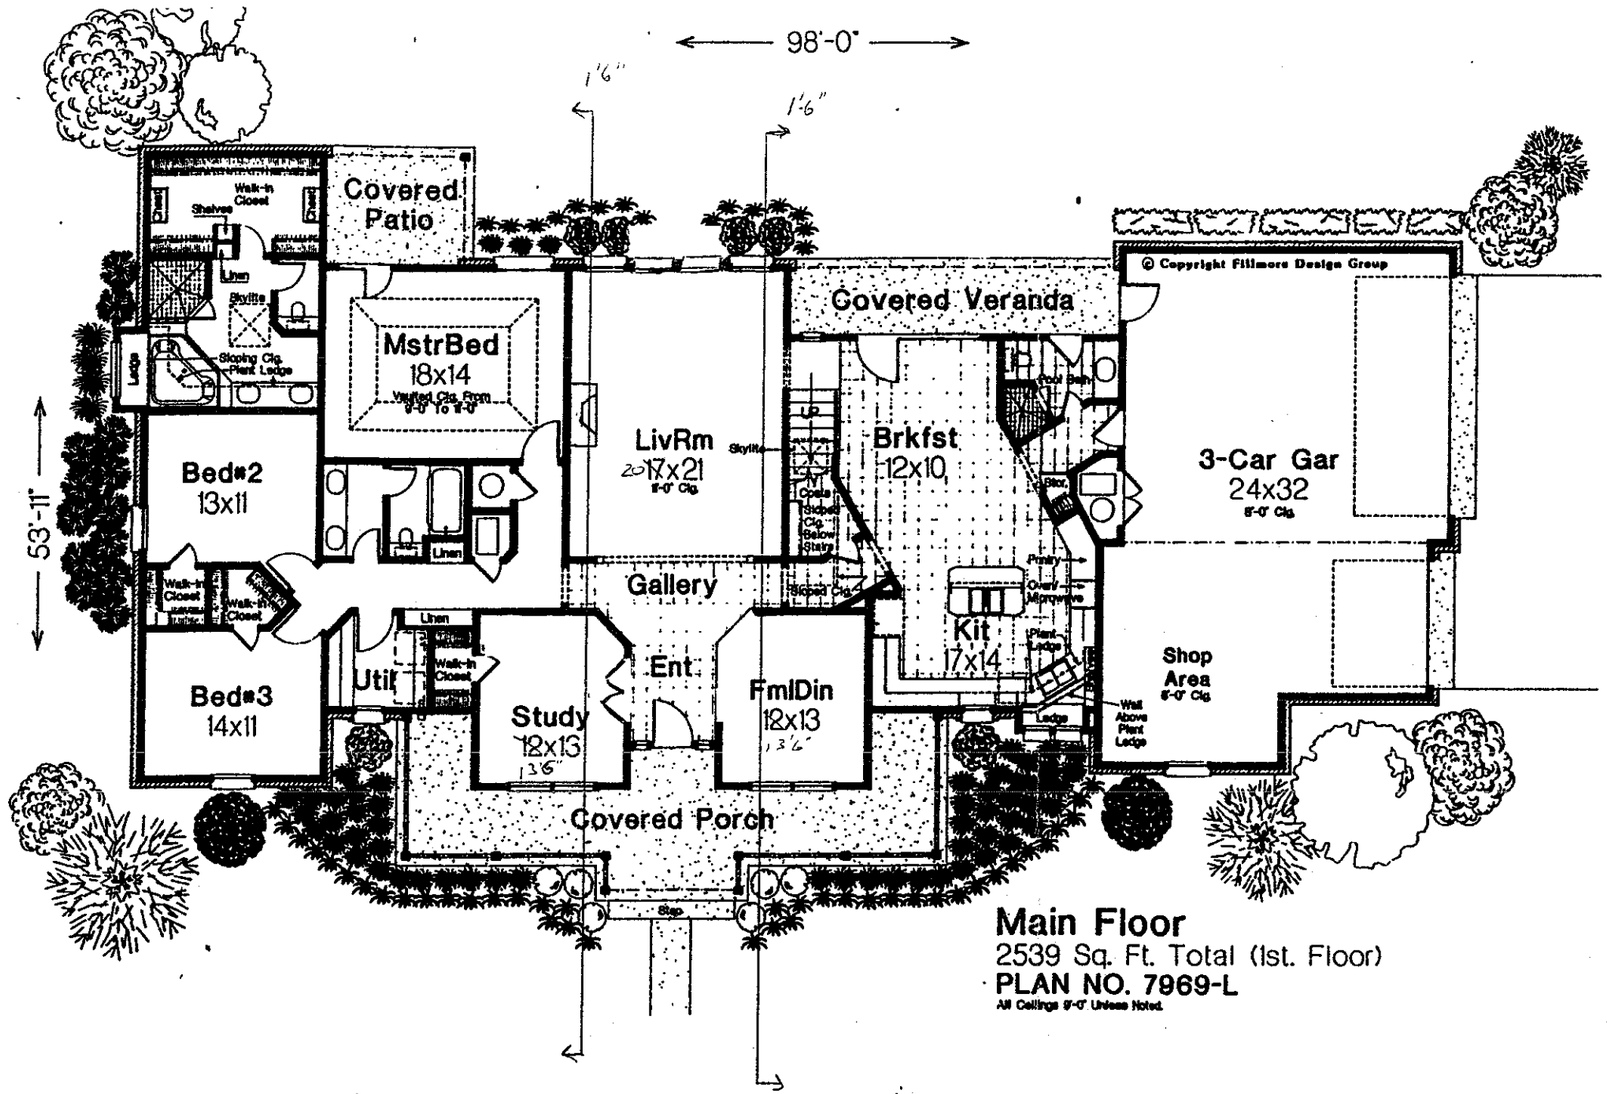



## Main Floor

2539 Sq. Ft. Total (1st. Floor)


**PLAN NO. 7969-L**

All Ceilings 9'-0" Unless Noted.

Acknowledgement Of
Plans Submittal ONLY!

Maria H Date 6/3/04

Date 6/3/04

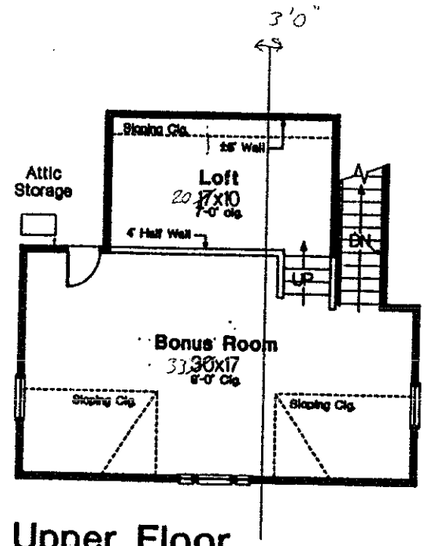


## Upper Floor

**Optional Bonus Room & Loft**

636 Sq. Ft. Total (Not Included)