
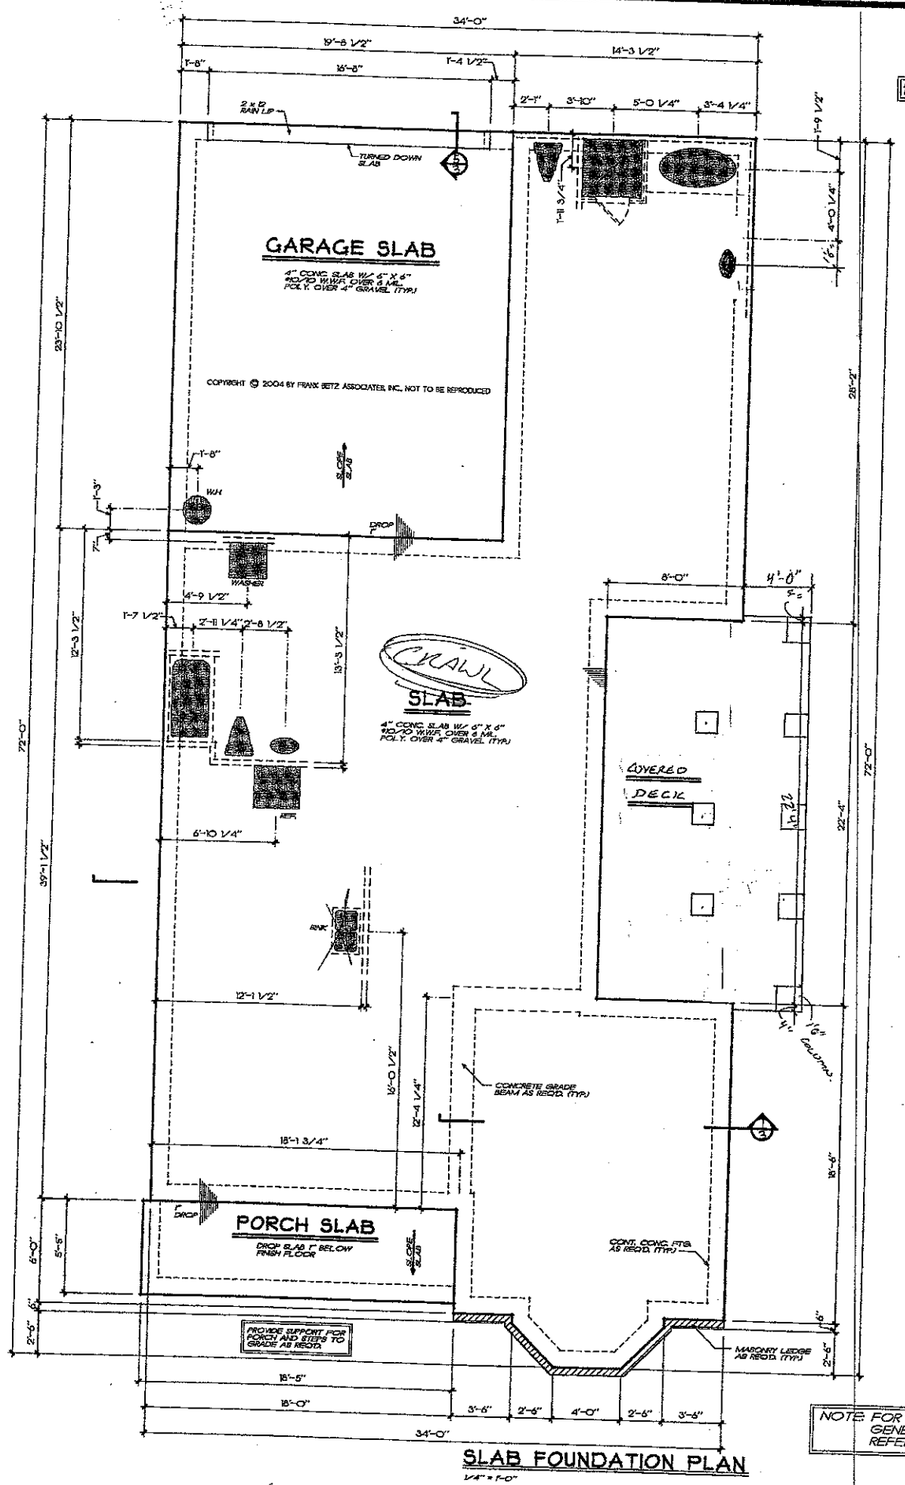


NOTE: ALL ANGLES ARE 45° UNLESS OTHERWISE NOTED

NOTE: FOR GENERAL NOTES & GENERAL FRAMING NOTES, REFER TO SHEET 1

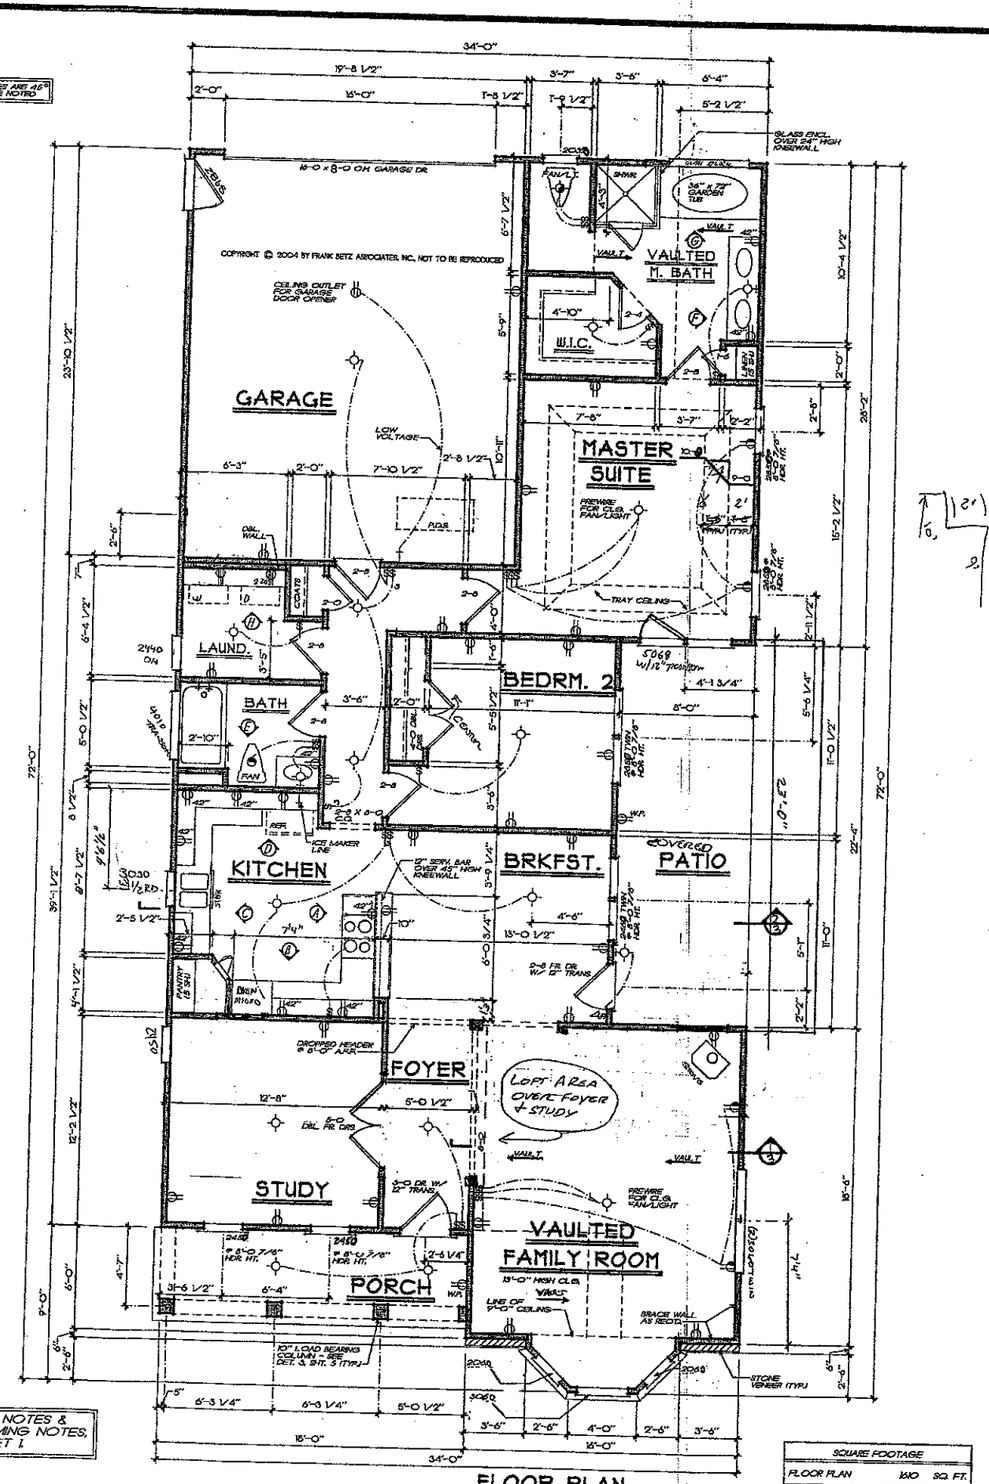

FRANK BETZ ASSOCIATES, INC. ASSUMES NO LIABILITY FOR ANY CHANGES OR MODIFICATIONS MADE TO THESE PLANS BY OTHERS.

REVISIONS	DATE	BY

Copyright Frank Betz Associates, Inc. All Rights Reserved. The Duplication, Reproduction, Copying, Sale, Rental, Licensing, or any other distribution or use of these drawings, any portion thereof, or the plans depicted herein is Strictly Prohibited unless expressly authorized in writing by FBA, Inc.

HOME PLANS
DESIGNED FOR TODAY'S MARKET

SLAB FOUND. PLAN/
FLOOR PLAN

THE THOMPSON

FBA
FRANK BETZ ASSOCIATES, INC.
2401 LAKE PARK DRIVE/SUITE 250
SMYRNA, GEORGIA 30080
770/431-0588
www.frankbetz.com

BY: PLD CK: JCH

DATE: 6/15/04

SHEET: 2

OF: 3

TWS#22 AM DATE 6-25-2004 PATHNAME X:\DESIGN\THOMPSON\DWGS