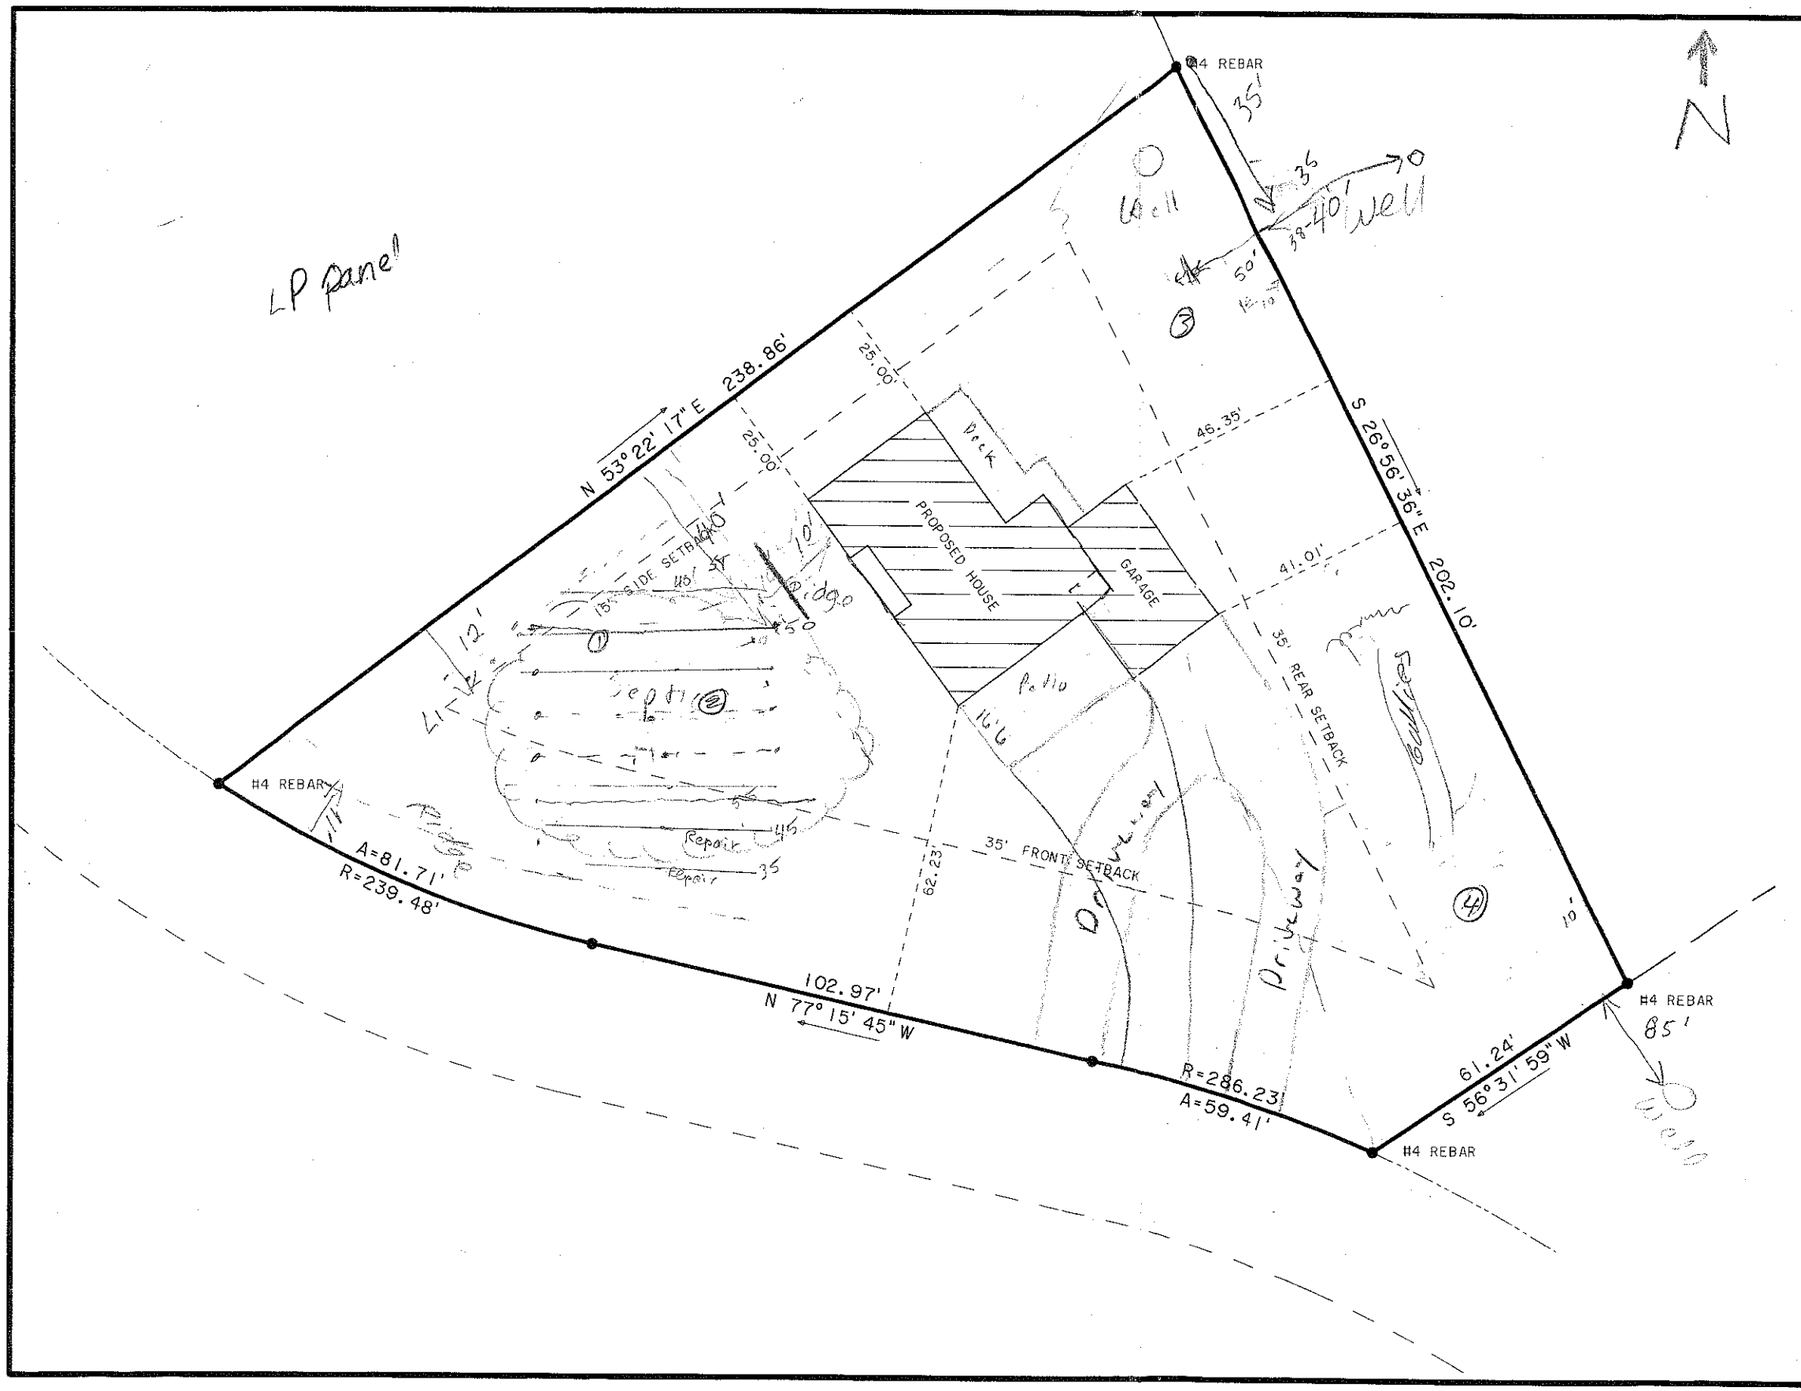


PHYSICAL SURVEY
FOR

SCALE: 1" = 30'	DB:	PG:
	DB:	PG:
	PB: 25	PG: 205

RONNIE DEDMON SURVEYORS - P.A.

RONNIE DEDMON, PLS #1222
CHUCK POOVEY, PLS #3762
ROBERT DEDMON, PLS #3899
PHILLIP HARRIS, PLS #4164
4837 NC HIGHWAY #16 NORTH
P.O. BOX 494 - DENVER, N.C. 28037
PHONE: (704)-483-4908
FAX: (704)-483-2170

NORTH CAROLINA PROFESSIONAL SEAL L-4164 LAND SURVEYOR PHILLIP A. HARRIS

"I CERTIFY THIS PLAT WAS DRAWN FROM AN ACTUAL SURVEY AND IS CORRECT AND TRUE TO THE BEST OF MY KNOWLEDGE."

PROFESSIONAL LAND SURVEYOR — L-4164 LICENSE NO.

SURV. BY: PHIL	DRAWN BY: PHIL	JOB: PH8RW1

VICINITY MAP NOT TO SCALE