
NOTE: ALL CEILING JOISTS AND RAFTER SPACING TO BEAR ON LOAD BEARING WALLS DESIGNED TO CARRY LOAD THRU ALL LEVELS AND TERMINATE AT FOUNDATION AND BE SUPPORTED BY THICKENED SLAB GRADE BEAM OR FOOTING DESIGNED TO CARRY LOAD.


COPYRIGHT © 2004 BY FRANK BETZ ASSOCIATES, INC. NOT TO BE REPRODUCED

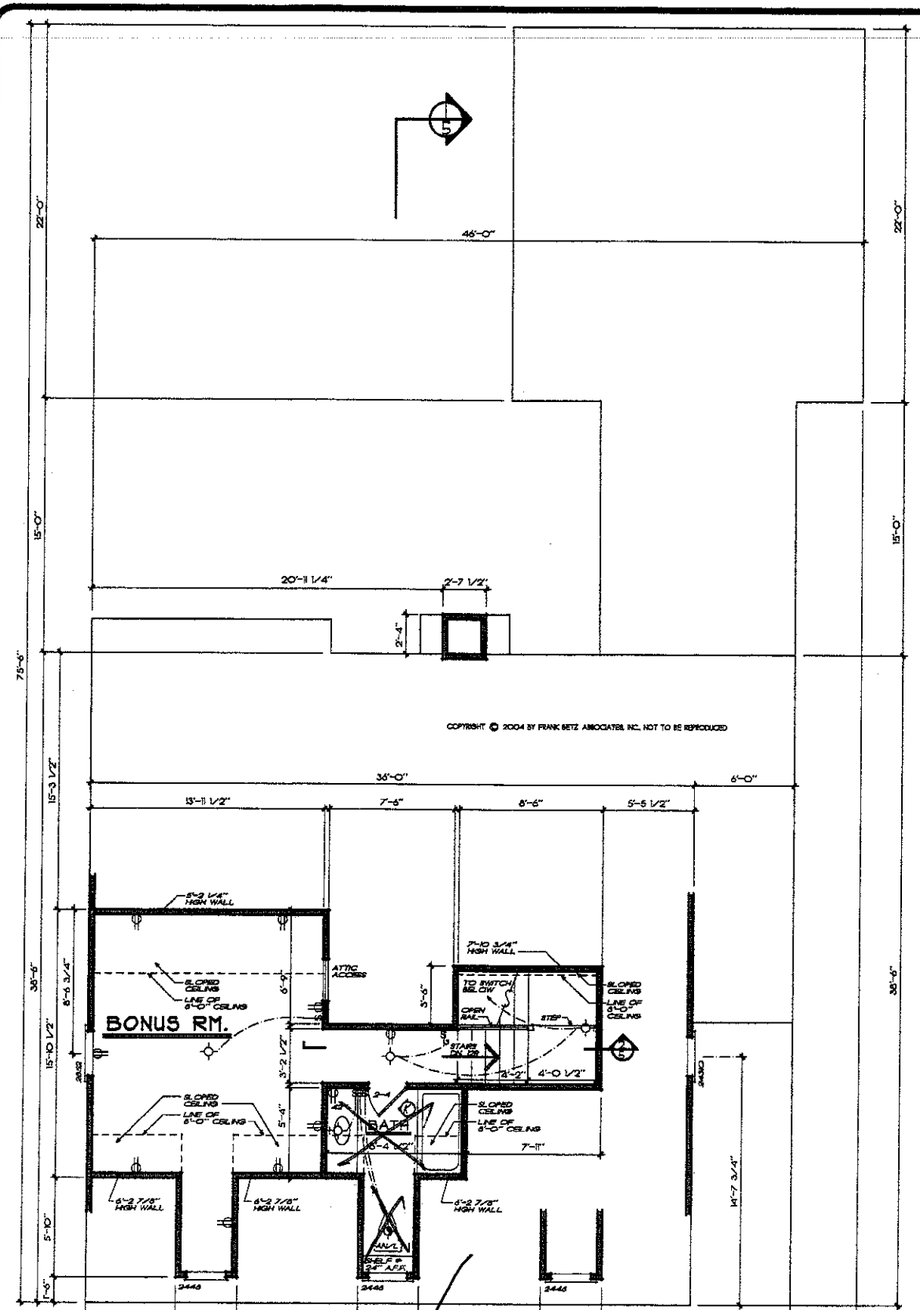

OPT. THIRD FLOOR PLAN

1/4" = 1'-0"

NO BATH
9/11/06

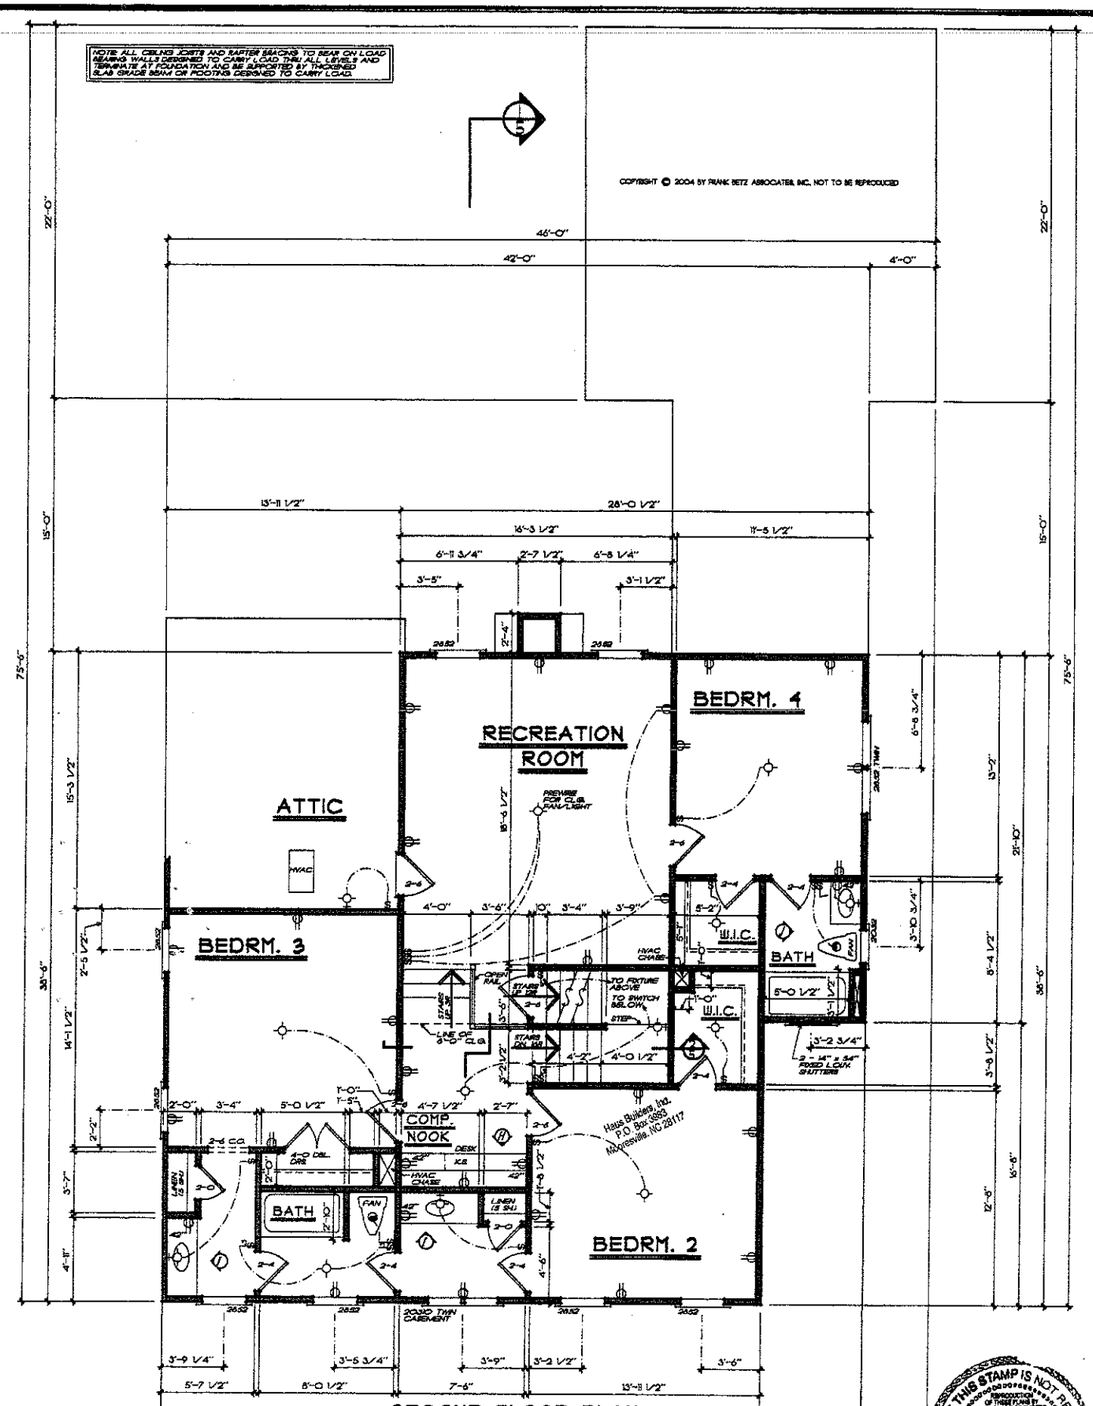

SECOND FLOOR PLAN

1/4" = 1'-0"

FRANK BETZ ASSOCIATES, INC. ASSUMES NO LIABILITY FOR ANY CHANGES OR MODIFICATIONS MADE TO THESE PLANS BY OTHERS.

IF THIS STAMP IS NOT RED IT IS AN ILLEGAL SET OF PLANS

REVISIONS	DATE	BY

Copyright Frank Betz Associates, Inc. All Rights Reserved. This Duplication, Reproduction, Copying, Sale, Rental, Licensing, or any other distribution or use of these drawings, any portion thereof, or the plans depicted hereon is Strictly Prohibited unless expressly authorized in writing by FBA, Inc.

HOMEPLANS
DESIGNED FOR TODAY'S MARKET

SECOND FLOOR PLAN
OPT. THIRD FLOOR PLAN

THE BROWNSVILLE

FBA
FRANK BETZ ASSOCIATES, INC.
2401 LAKE PARK DRIVE/SUITE 250
SMYRNA, GEORGIA 30080
770/431-0888
www.frankbetz.com

BY: RLD CK: WMB

DATE: 1/04/06

SHEET: 4

OF: 5

Haus Builders Inc.
P.O. Box 1888
Mooresville, NC 28117

THESE OPT PLANS 1-7-2005 PATH NAME: K:\WOOD\BROWNSVILLE\SPRAGDOS